


SHEET INDEX

SHEET # SHEET DESCRIPTION

- 1 Cover Sheet
- 2 General Notes
- 3-6 Existing Conditions and Demolition
- 7-10 Plan and Profile
- 11 Centerline and Flowlines Grade Plan
- 12-15 Plan and Profile - IT Conduit
- 16-19 Cross Sections
- 20-25 Details
- 26 Traffic Striping Plan
- 27 SWPPP Plan



Bypass Drive Improvements

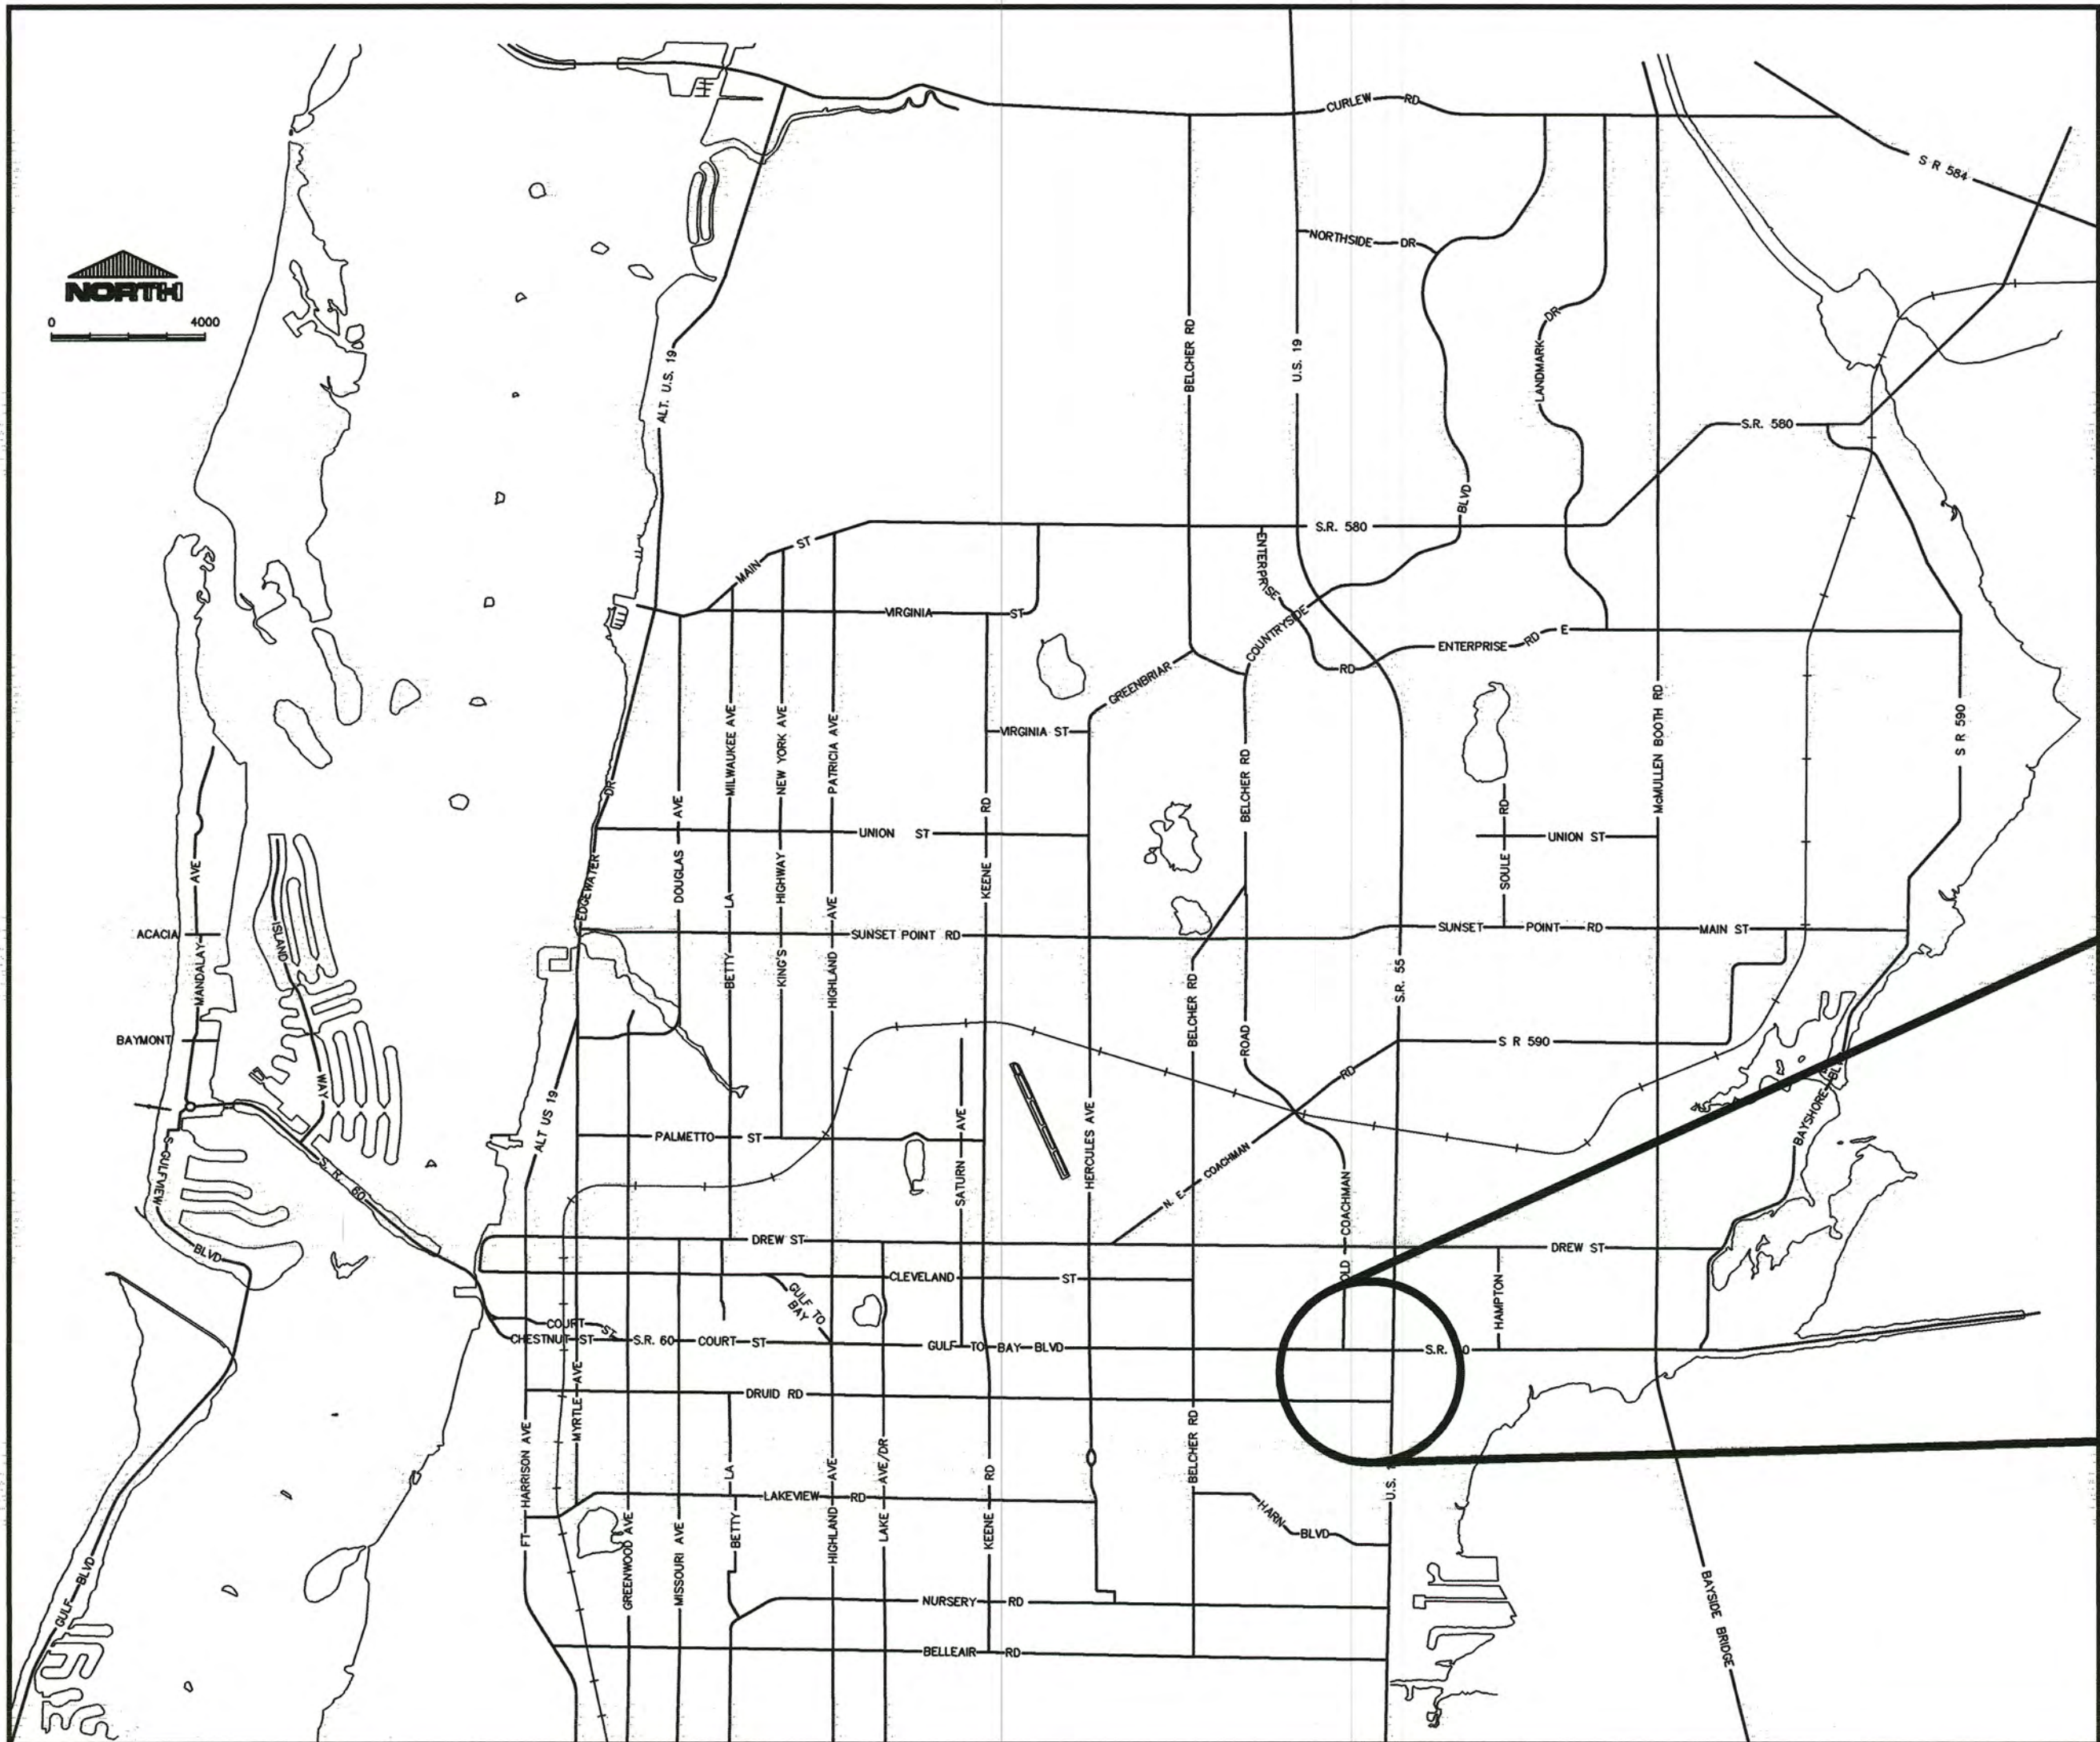

CITY OFFICIALS

- | | |
|---------------------|---------------|
| Frank Hibbard | Mayor |
| Mark Bunker | Councilmember |
| Kathleen Beckman | Councilmember |
| David Allbritton | Councilmember |
| Hoyt Hamilton | Councilmember |
| William B. Horne II | City Manager |

Tara L. Kivett, P.E.
City Engineer

Approved For
Construction

Date Approved

Tara L. Kivett
CITY ENGINEER Tara L. Kivett, P.E. #96611
3/1/2021

Project
Location

100% BID PLANS
Contract No. 15-0021-EN
City Project No. 2015030

GENERAL NOTES

1. All work performed shall comply with the regulations and ordinances of the various governmental agencies having jurisdiction over the work.
2. All workmanship and materials used in the construction of this project shall conform to the latest City of Clearwater standards, contract documents and specifications unless otherwise noted.
3. Specific requirements of the Florida Department of Transportation (FDOT) "Design Standards" and "Standard Specifications for Road and Bridge Construction", most current editions, are incorporated into the contract documents by reference.
4. The Contractor shall obtain all required permits prior to construction.
5. The Contractor shall notify all utility companies at least forty eight (48) hours prior to start of construction, demolition and/or excavation in accordance with Florida Statutes.
6. The Contractor shall call Sunshine 811, previously known as Sunshine State One Call of Florida, at 1-800-432-4770 or 811, a minimum of two (2) days and a maximum of five (5) days prior to start of construction.
7. Locations, elevations and dimensions of existing utilities, structures and other features are shown according to the best information available at the time of the preparation of these plans, but do not purport to be absolutely correct. The Contractor shall verify the location, elevations and dimensions of all existing utilities, structures and other features affecting the work prior to construction.
8. The Contractor shall be responsible to review the site to determine existing conditions. Anything not shown on these plans shall be brought to the attention of the City's Engineering Representative and shall not constitute additional scope of work approved by the Engineer.
9. The Contractor shall contact the City's Engineering Representative immediately concerning any conflicts arising during construction.
10. All construction activities must conform to the local noise ordinance.
11. Hours of work shall be in accordance with the local governmental agency.
12. These drawings do not include necessary components for construction safety. The Contractor is solely responsible for construction safety. Special precautions may be required in the vicinity of power lines and other utilities.
13. The Contractor shall furnish, erect and maintain all necessary traffic control and safety devices in accordance with the U.S. Department of Transportation, "Manual on Uniform Traffic Control Devices" and the latest Florida Department of Transportation "Design Standards".
14. The Contractor shall provide, erect and maintain effective barricades, danger signals, signs and pedestrian detours in all areas where required for the protection of the work and the safety of the public.
15. Maintenance of Traffic (MOT): If it becomes necessary for the Contractor to close any street to through traffic within the limits of construction, access for local traffic with destination within the project limits of construction shall be maintained. If during construction, access for local traffic is changed, the property owners affected shall be given at least three (3) days advance notice. The Contractor shall submit to the City's Engineering Representative the Traffic Control Plan for approval prior to implementation.
16. A registered Land Surveyor, at the Contractor's expense, shall reset all section corners or property corners dislocated or disturbed by any construction related activities.
17. Any National Geodetic Survey (NGS) Monument within the limits of construction is to be protected. If in danger of damage, contractor shall notify the city's field representative immediately and contact the National Geodetic Survey information center.
18. Unless noted on the plans, final grade is to be generally be the same as existing grade. Restore uniformly and for proper yard drainage grade toward roadway.
19. All new utilities shall be installed with the minimum thirty six (36) inches of cover.
20. Where utilities cross the lowest pipe shall be installed first.
21. The Contractor shall be responsible for testing of all newly constructed utilities in accordance with current standards of local jurisdiction. The Contractor shall notify the local jurisdiction and the Owner or an authorized representative at least forty eight (48) hours in advance of performing tests.
22. The Contractor shall provide all sheeting, shoring and bracing required to protect adjacent structures or to minimize trench width. Where a separate pay item is not provided, the cost of all sheeting and bracing required shall be included in the contract price for the item of work for which sheeting, shoring and bracing is anticipated to be required in accordance with local, state, or federal regulations for construction.
23. All concrete shall have a minimum compressive strength of 3,000 psi (28-day strength), unless otherwise noted on drawings.
24. No surfacing material is to be applied to any manhole covers, frames, valve boxes, gas drops, etc. All existing and proposed utility and storm sewer structures whose tops will be exposed within any paved area shall be adjusted so that the top surface of covers or frames shall be flush with the pavement surface.
25. Materials interfering with construction shall be disposed of as directed by the City's Engineering Representative, unless otherwise noted on plans.
26. All excess soil resulting from construction activities that is not claimed by the Owner shall become the property of the Contractor and disposed of by the Contractor.
27. All disturbed landscaped and/or grassed areas shall be restored uniformly and be generally at the same elevation as existing grades.
28. All disturbed areas shall be replaced within fifteen (15) days to a condition equal to or better than existing conditions.
29. All voids after placement of sod shall be filled with prepared soil mix. The sod shall be rolled to meet the proposed grades. Sod placed on slopes 3:1 or steeper shall be pegged.
30. Areas of exposed earth resulting from construction shall be sodded in kind as directed by the City's Engineering Representative unless otherwise noted on plans.
31. The Contractor shall maintain an accurate set of marked-up drawings (As-Builts) at the construction site.
32. A CCTV inspection of the new sewer system in digital format utilizing the industry standard Pipeline Assessment and Certification Program (PACP) coding system shall be provided to the City. The video shall be taken prior to placing the new sewer system into service. Data will be collected utilizing CUES Granite software.
33. Installation of gravity sewer pipe shall be in conformance with recommended practices contained in Standard Practice for Underground Installation of Thermoplastic Pipe for Sewers and Other Gravity-Flow Applications ASTM D2321. Connections to manholes with sanitary pipe shall use a joint two (2) feet in length and shall use an approved water stop around pipe joint entry.
34. The bottom trench width in an unsupported trench shall be limited to the minimum practicable width allowing working space to place and compact the haunching material. The use of trench boxes and trench shields shall be performed in such a manner that removal, backfill and compaction will not disturb compacted haunching material or pipe alignment. Dewatering of the trench bottom shall be accomplished using adequate means to allow preparation of bedding, placement of the haunching material and pipe in the trench without standing water. Dewatering shall continue until sufficient backfill is placed above the pipe to prevent flotation or misalignment.
35. The Contractor shall dispose of all unsuitable materials, construction debris, and other waste materials offsite in accordance with applicable regulatory agency requirements at the Contractor's expense. All backfill shall be free of unsuitable materials.

36. The Contractor shall be responsible for providing a Hurricane Preparation Plan to the City's Engineering Representative for review and approval prior to commencing construction activities.

37. Any damage to city, county, or state roads caused by the Contractor shall be repaired by the Contractor in a timely manner and to the satisfaction of the City's Engineering Representative. Payment shall not be made for this work.
38. The Contractor shall protect private property.

SURVEY NOTES

1. The City of Clearwater Control Network's Horizontal Datum is: North American Datum (N.A.D.), Florida State Plane Coordinates, Florida West Zone 83(1999).
2. The City of Clearwater Control Network's Vertical Datum is: North American Vertical Datum (N.A.V.D.) 1988.
3. The survey was provided by the City of Clearwater Land Survey Division. The last date of field survey is 07-17-2015.
4. The City Benchmark referenced is located on the Southeast corner of the intersection of Gulf-to-Bay Boulevard and U.S. Highway 19 North, having an elevation of 47.38'.

TREE PROTECTION

1. The Contractor will be responsible for adhering to all Tree Protection measures required by the City of Clearwater codes, ordinances and Standard Specifications. This will include all tree barricades, root pruning and tree trimming/pruning activities. These requirements will apply within the specified "limits of work" and will also be applicable in all areas where the Contractor and/or his subcontractors stage, store or park vehicles, equipment, materials and debris.
2. All tree pruning and/or root pruning on existing trees to be preserved will only be performed by or under the direct supervision of an International Society of Arboriculture (ISA) Certified Arborist. Furthermore, all tree work shall conform to the American National Standards Institute (ANSI) 2001, American National Standard for Tree Care Operations – Tree, Shrub and Other Woody Plant Maintenance – Standard Practices (Pruning) ANSI A-300.
3. Where called for on the plans, install tree barricades, erosion control/silt fencing or other approved protective barriers around all trees to be preserved, per City Standard Detail. Where applicable, and specifically approved by the City's Engineering Representative protective barriers may be placed in root prune trenches.
4. Prior to any field changes taking place, it will be the Contractor's responsibility to review the potential impacts to existing trees with his Certified Arborist, and include any and all recommended tree protection measures in his proposal to modify the approved design. The City's Engineering Representative must approve, in writing, any changes to the approved design prior to implementation of said change.
5. The Contractor will avoid any open excavations, fill or other construction activities whenever possible within the "critical root zone" of any existing tree (i.e., under the drip line/canopy).
6. No vehicles, equipment or materials shall be parked or stored under/within the drip line/protective barrier area of any tree.
7. Where construction activities are anticipated to last for an extended period of time near existing trees, the Contractor shall install and maintain City approved tree barricades as shown in the Standard Details and as approved by the City's Engineering Representative.
8. Woodchips, mulch or another cushioning surface material approved by the City's Engineering Representative shall be placed to a minimum depth of ten (10) inches over areas where roots are present and construction traffic occurs.
9. All tree protection measures shall remain in place at all times during construction until the City's Engineering Representative authorizes removal.
10. The Contractor will coordinate with the City's Engineering Representative, Tim Kurtz, at (727) 562-4737, to obtain approval in advance of any and all work within the critical root zone of any existing tree.

SEDIMENT & EROSION CONTROL

1. It is the responsibility of the Contractor to control and prevent erosion and the transportation of sediment to surface drains and outfalls.
2. The Contractor shall prepare and submit a Stormwater Pollution Prevention Plan (SWPPP) in accordance with Florida Department of Environmental Protection (FDEP) Criteria for a National Pollution Discharge Elimination System (NPDES) Activities Permit.
3. The Contractor must obtain a FDEP Generic Permit for the Discharge of Produced Ground Water, if dewatering with offsite discharge will be required. The Contractor is responsible for all required preliminary water samples to satisfy the FDEP Generic Permit for the Discharge of Produced Ground Water. Sampling shall occur thirty (30) days prior to the start of dewatering.
4. Construction operations shall be carried out in such a manner that erosion and pollution shall be minimized. The submitted SWPPP shall be complied with. All applicable federal, state, and local laws shall be complied with at all times. Please note that no hay bales are allowed on City of Clearwater projects.

ROOT PRUNING

1. Root pruning shall only be performed by or under the direct supervision of an International Society of Arboriculture (ISA) Certified Arborist.
2. Any proposed root pruning trenches shall be identified (i.e., staked or painted) on site, inspected and approved by the City's Engineering Representative prior to actual root pruning.
3. Root pruning shall be performed as far in advance of other construction activities as is feasible, but at a minimum shall be performed prior to any impacts to the soil. Associated tree protection measures should be implemented upon completion of said root pruning.
4. If there is a likelihood of excessive wind and/or rain, an exceptional care shall be taken on any root pruning activities.
5. Root pruning shall be limited to a minimum of ten inches per one inch trunk diameter from the tree base. Any exception must be approved by the City's Engineering Representative prior to said root pruning.
6. Roots shall be cut cleanly, as far from the trunk of the tree as possible. Root pruning shall be done to a minimum depth of eighteen (18) inches from existing grade, or to the depth of the disturbance if less than eighteen (18) inches.
7. Root pruning shall be performed using a root cutting machine designed specifically for this purpose. Alternate equipment or techniques must be approved by the City's Engineering Representative, prior to any work adjacent to trees to be preserved.
8. Root pruning shall be completed, inspected and accepted prior to the commencement of any excavation or other impacts to the critical root zones of trees to be protected.
9. Excavations in an area where root are present shall not cause the tearing or ripping of tree roots. Roots must first be cleanly severed prior to continuing with the excavation, or tunneled around to prevent damage to the root.
10. Tree roots shall not be exposed to drying out. Root ends shall be covered with native soil or burlap and kept moist until final backfill or final grades have been established.
11. When deemed appropriate (e.g. during periods of drought) the city representative may require a temporary irrigation system be utilized in the remaining critical root zones of root pruned trees
12. Contractor to properly root prune, as needed, for new sidewalk and underdrain construction.

DEWATERING

1. Unless specifically authorized by the Engineer, all pipe, except subdrains, shall be laid "in the dry". The Contractor shall dewater trench excavation as required for the proper execution of the work, using one or more of the following approved methods: well point system, trenched gravity underdrain system, or sumps with pumps.
2. Well point systems must be efficient enough to lower the water level in advance of the excavation and maintain it continuously in order that the trench bottom and sides shall remain firm and reasonably dry. The well points shall be designed especially for this type of service, and the pumping unit used shall be capable of maintaining a high vacuum, and at the same time, of handling large volumes of air as well as of water.
3. The Contractor shall be responsible for disposing of all water resulting from trench dewatering operations, and shall dispose of the water without damage or undue inconvenience to the work, the surrounding area, or the general public. Contractor shall not dam, divert, or cause water to flow in existing water courses, gutters, pavements or other structures; and to do this Contractor may be required to divert the water to a suitable place of discharge as may be determined by the Engineer. Where possible, Contractor may contain produced groundwater on the project site, a dewatering plan must be submitted to the City for approval if a discharge permit is not obtained or require
4. The Contractor shall be responsible for submitting the Notice of Intent to use the Generic Permit for the Discharge of Groundwater from Dewatering Operations and associated fee in accordance with Florida DEP Requirements, F.A.C. 62-621.300(2)(b) prior to discharging of produced groundwater into the City's streets, storm sewers or waterways.
5. Prior to construction, a dewatering plan must be prepared and submitted to the City for review. It shall include site-specific notes and details presenting the Contractor's proposed dewatering and disposal methods. The City will field-inspect the dewatering operation throughout construction.

UTILITY OWNERS

Spectrum
Attention: Mr. Ted Bingham
700 Carillon Parkway, Suite 6
St. Petersburg, Florida 33716-1123
Phone: (727) 329-2847

Frontier Communications, Inc.
Attention: Mr. Chris Blauvelt
MC: FLCW5033
1280 Cleveland Street
Clearwater, Florida 33782
Phone: (727) 562-1130

Wide Open West (WOW!)
FLSP2144
Attention: Mr. James Sandman - Construction Project
Coordinator
3001 Gandy Boulevard North
Pinellas Park, Florida 33782
Phone: (727) 239-0224 Office

Duke Energy
Attention: Mr. Rico Ashley
2166 Palmetto Street, Bldg. F
Clearwater, Florida 33765
Phone: (727) 562-5767
City of Clearwater

Clearwater Gas System
Attention: Mr. Robert Jaeger
401 North Myrtle Avenue
Clearwater, Florida 33755
Phone: (727) 562-4900 Ext. 7438


City of Clearwater
Engineering Department – Traffic Division
Attention: Mr. Paul Bertels
100 South Myrtle Avenue, Room 220
Clearwater, Florida 33756-4748
Phone: (727) 562-4794

City of Clearwater
Engineering Department – Survey Division
Attention: Mr. Tom Mahony
100 South Myrtle Avenue, Room 220
Clearwater, Florida 33756-4748
Phone: (727) 562-4762

City of Clearwater
Engineering Department -- Construction Management
Attention: Mr. Tim Kurtz
100 South Myrtle Avenue, Room 220
Clearwater, Florida 33756
Phone: (727) 562-4737

City of Clearwater
Public Utilities
Attention: Mr. Glenn Daniel
1650 North Arcturas Avenue
Clearwater, Florida 33755
Phone: (727) 562-4960 Ext. 7249

				CITY OF CLEARWATER, FLORIDA ENGINEERING DEPARTMENT 100 S. MYRTLE AVE. CLEARWATER, FL 33756				Bypass Drive Improvements General Notes		<table><tr><td>DWG NAME: 2015030-CVRSHT</td><td>FIELD BOOK: 580</td><td>SURVEYED BY: SR</td><td>SCALE: N/A</td></tr><tr><td>CONTRACT NO.: 15-0021-EN</td><td>DATE DRAWN: 05-11-2016</td><td>DRAWN BY: DDM, JR</td><td>HORIZ. N/A</td></tr><tr><td>JOB NO.: 2015030</td><td>DESIGNED BY: JWS</td><td>CHECKED BY: PWD</td><td>SHEET NO.: 2 OF 27</td></tr></table>				DWG NAME: 2015030-CVRSHT	FIELD BOOK: 580	SURVEYED BY: SR	SCALE: N/A	CONTRACT NO.: 15-0021-EN	DATE DRAWN: 05-11-2016	DRAWN BY: DDM, JR	HORIZ. N/A	JOB NO.: 2015030	DESIGNED BY: JWS	CHECKED BY: PWD	SHEET NO.: 2 OF 27
DWG NAME: 2015030-CVRSHT	FIELD BOOK: 580	SURVEYED BY: SR	SCALE: N/A																						
CONTRACT NO.: 15-0021-EN	DATE DRAWN: 05-11-2016	DRAWN BY: DDM, JR	HORIZ. N/A																						
JOB NO.: 2015030	DESIGNED BY: JWS	CHECKED BY: PWD	SHEET NO.: 2 OF 27																						
REVISION		BY	DATE					APPROVED BY: _____		DATE: _____															

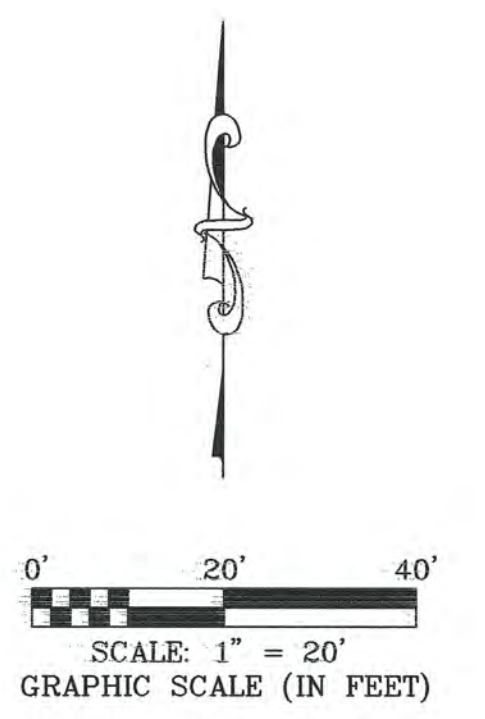

NOTE: Contractor must exercise care when working around any existing trees and/or palms. Any trimming that is required to perform the work must comply with the City of Clearwater's "Proper Tree Pruning Specifications" (Section IV, 900 Series; 910-3; page 105 and 106)

SURVEY NOTES:

- The Horizontal Datum is Florida State Plane Coordinates, N.A.D. 83-99, Florida West Zone.
- The Vertical Datum is the new City Benchmark network, N.A.V.D. 1988.
- Underground utility locations (potable water, reclaimed water, and gas) are derived from survey data (submitted on 07-17-2015 as spotted by Sunshine State One-Call of Florida), together with the best available GIS data as of 08-05-2015.
- Property lines are derived from the best available GIS Parcel data as of 08-05-2015.

100% PLANS BID SET

DWG NAME: 2015030-DSGN	FIELD BOOK: 580	SURVEYED BY: SR	SCALE: VERT. 1" = 2'
CONTRACT NO: 15-0021-EN	DATE DRAWN: 05-27-2016	DRAWN BY: DDM, JR	HORIZ. 1" = 20'
JOB NO. 2015030	DESIGNED BY: JWS	CHECKED BY: PWD	SHEET NO.: 3 OF 27
APPROVED BY: _____		DATE: _____	

CITY OF CLEARWATER, FLORIDA
ENGINEERING DEPARTMENT
100 S. Myrtle Ave.
Clearwater, Fl 33756

INVESTIGATE BEFORE YOU EXCAVATE
 **CALL 811**
SUNSHINE STATE
ONE CALL
OF FLORIDA
www.callsunshine.com
(800) 432-4770
MIN. 48 HOURS
BEFORE YOU EXCAVATE



Bypass Drive Improvements
Existing Conditions and Demolition
Druid Road Alignment 0+00 Through 3+00

REVISION


BY	DATE
----	------

ELLIOT SHOBERG
REGISTERED PROFESSIONAL ENGINEER
PROFESSIONAL ENGINEER NUMBER PE 5674
STATE OF FLORIDA

DATE SIGNED _____

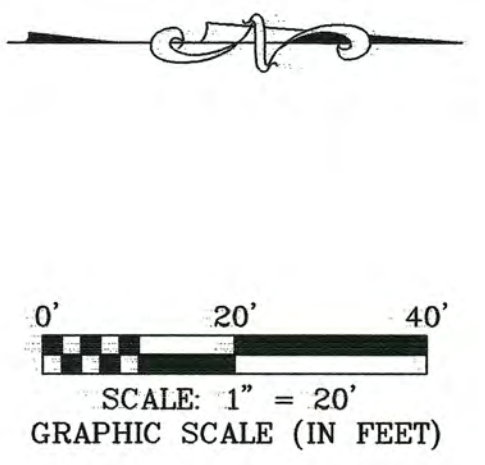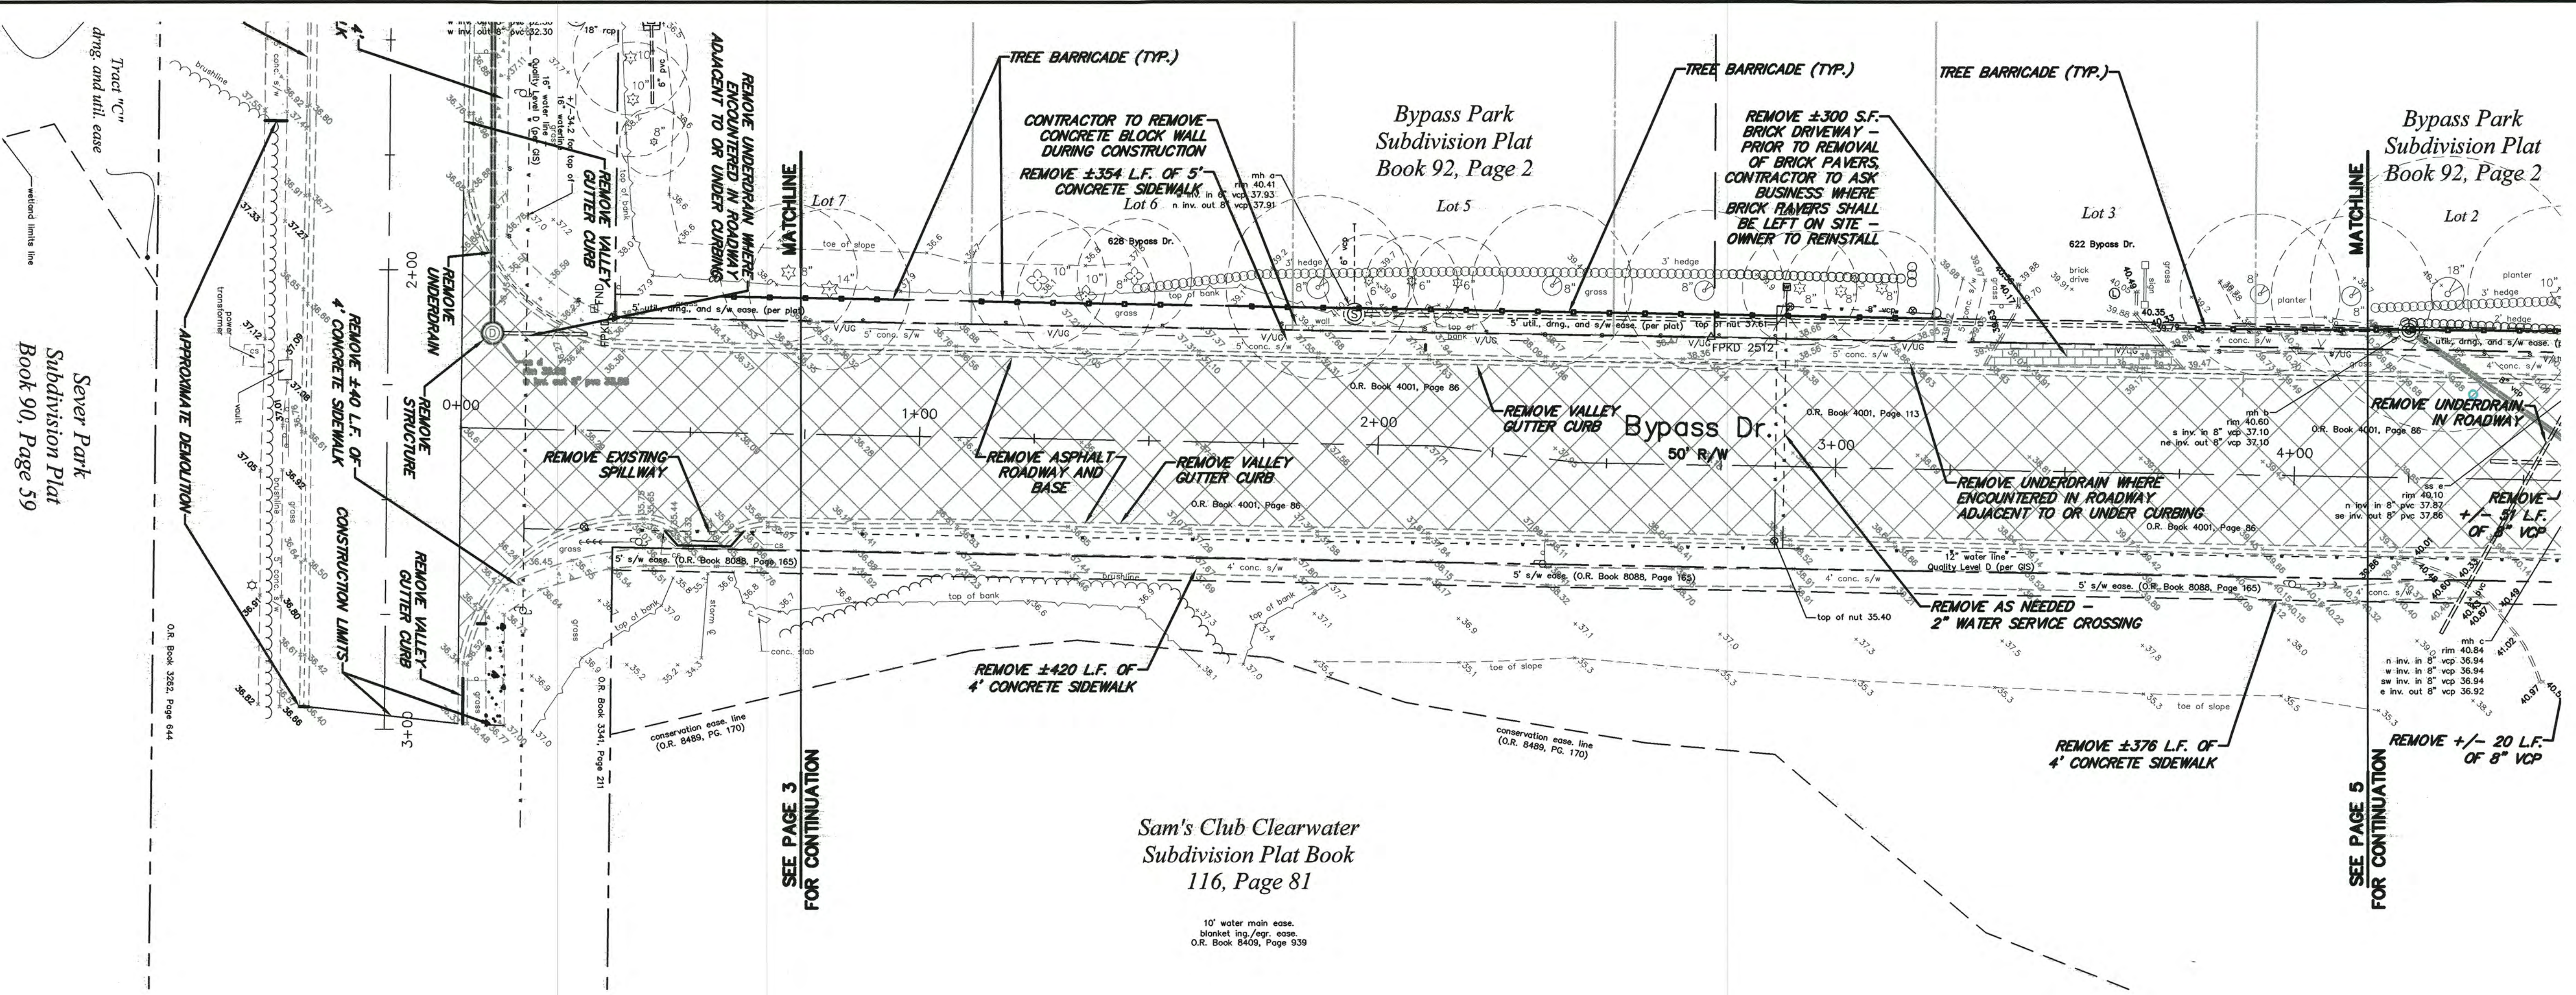

Profile View: Bypass Drive


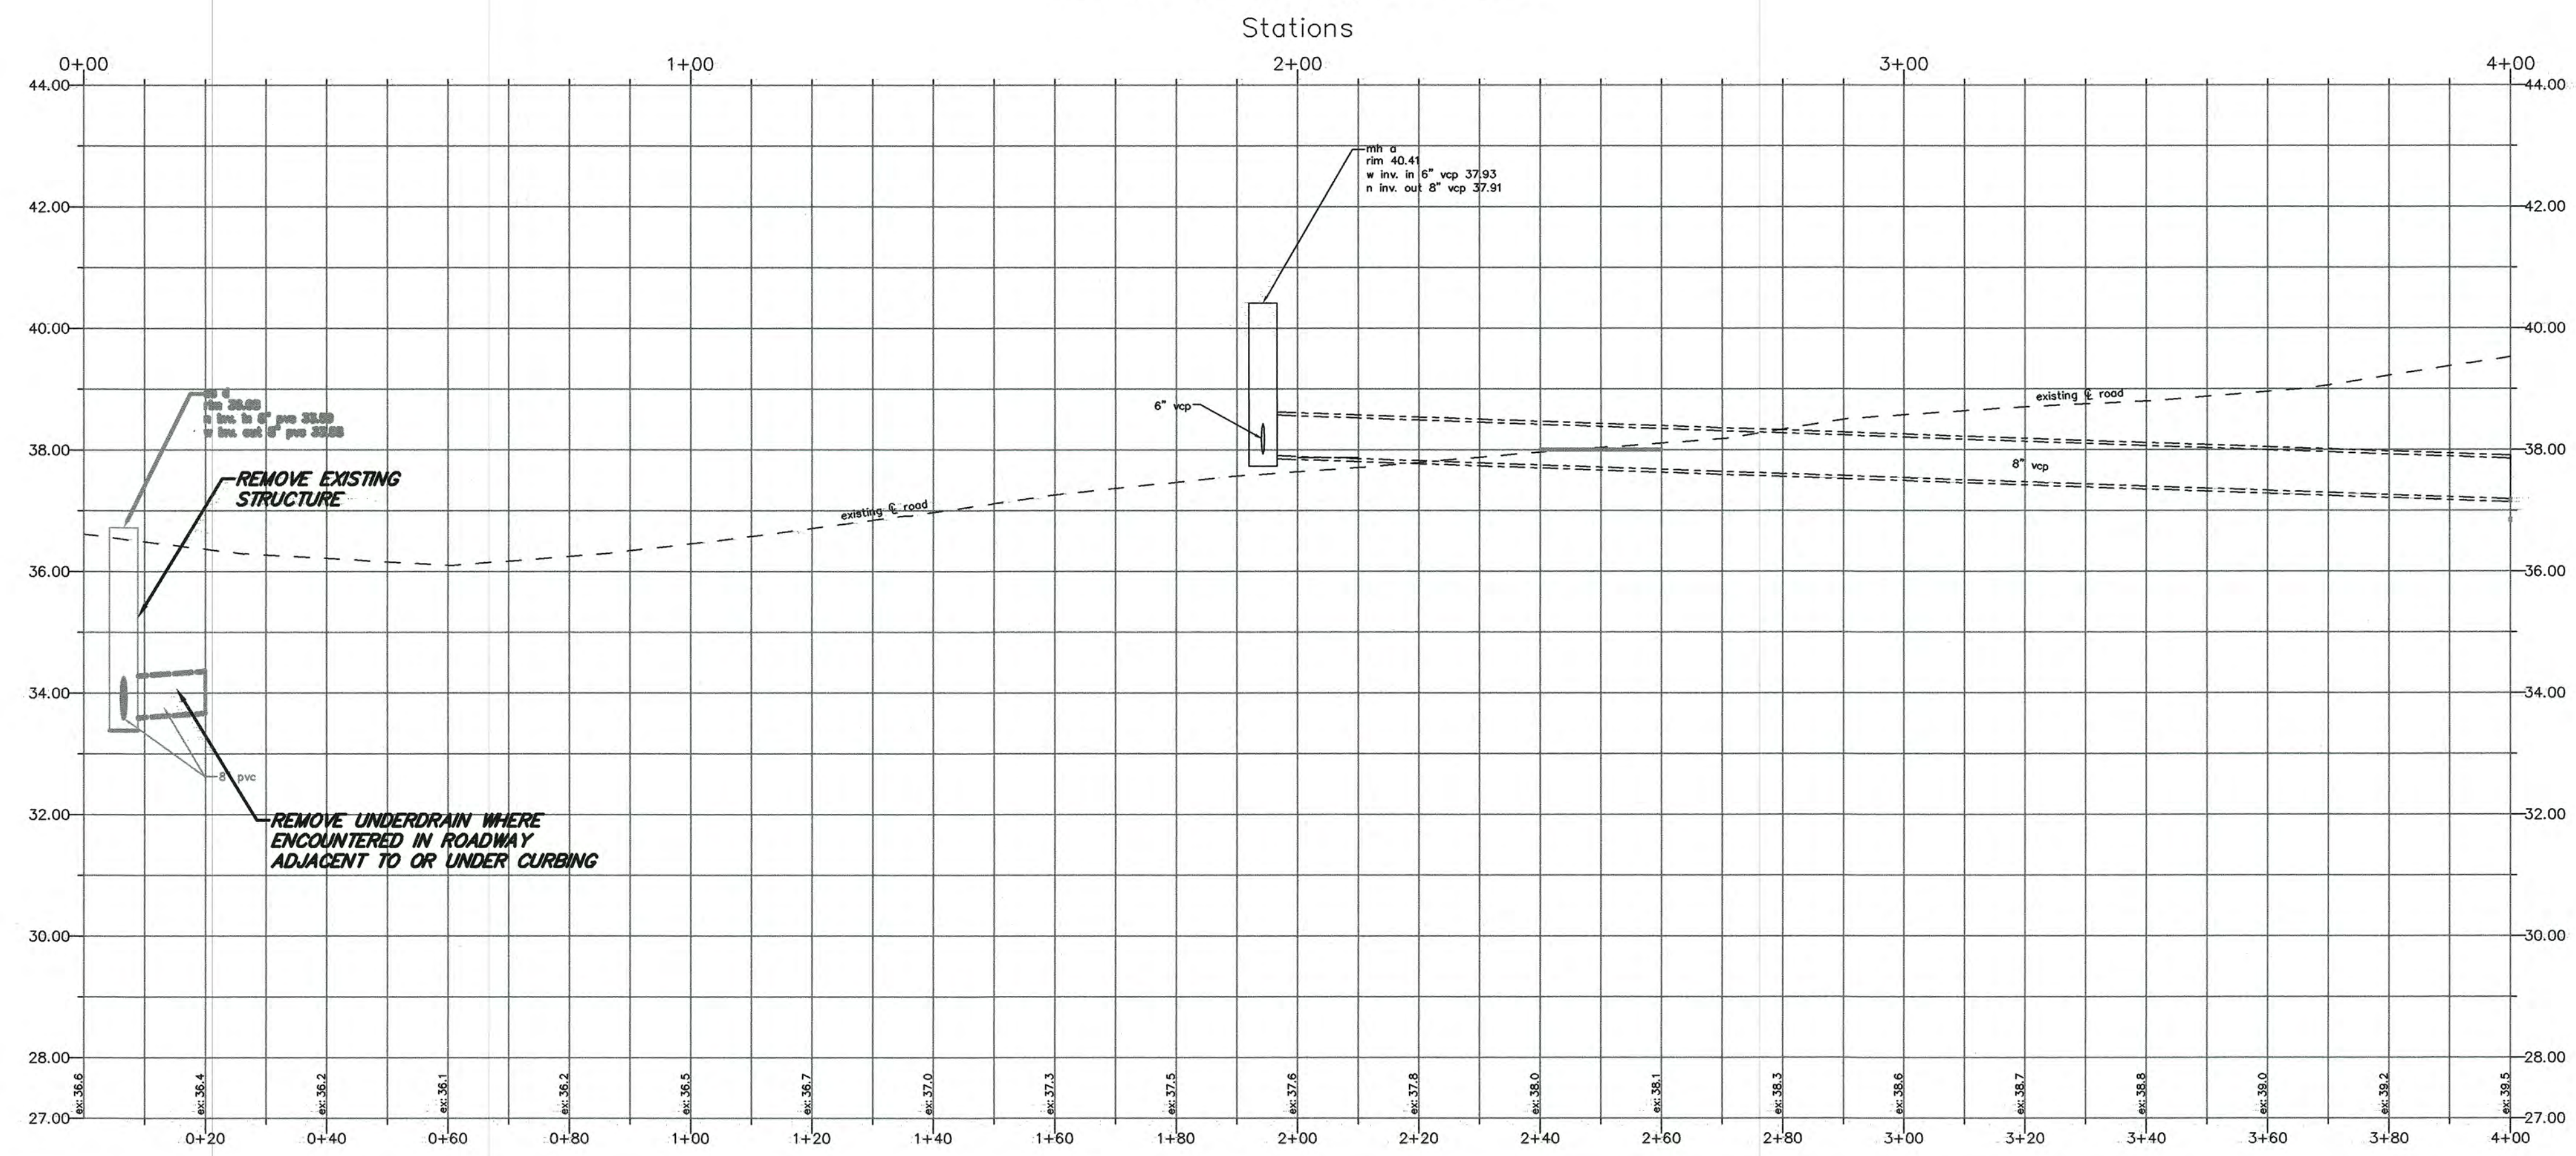


NOTE: Contractor must exercise care when working around any existing trees and/or palms. Any trimming that is required to perform the work must comply with the City of Clearwater's "Proper Tree Pruning Specifications" (Section IV, 900 Series; 910-3; page 105 and 106)


- SURVEY NOTES:**
- The Horizontal Datum is Florida State Plane Coordinates, N.A.D. 83-99, Florida West Zone.
 - The Vertical Datum is the new City Benchmark network, N.A.V.D. 1988.
 - Underground utility locations (potable water, reclaimed water, and gas) are derived from survey data (submitted on 07-17-2015 as spotted by Sunshine State One-Call of Florida), together with the best available GIS data as of 08-05-2015.
 - Property lines are derived from the best available GIS Parcel data as of 08-05-2015.

**100% PLANS
BID SET**

--	--	

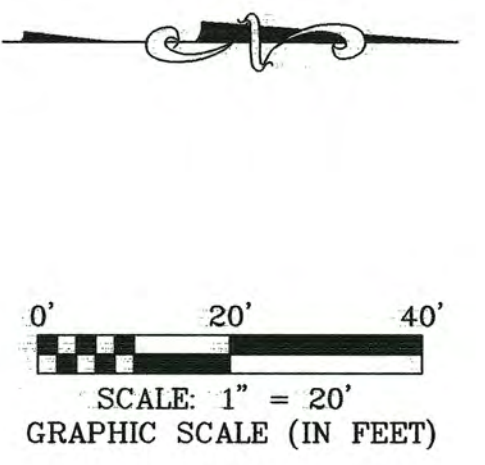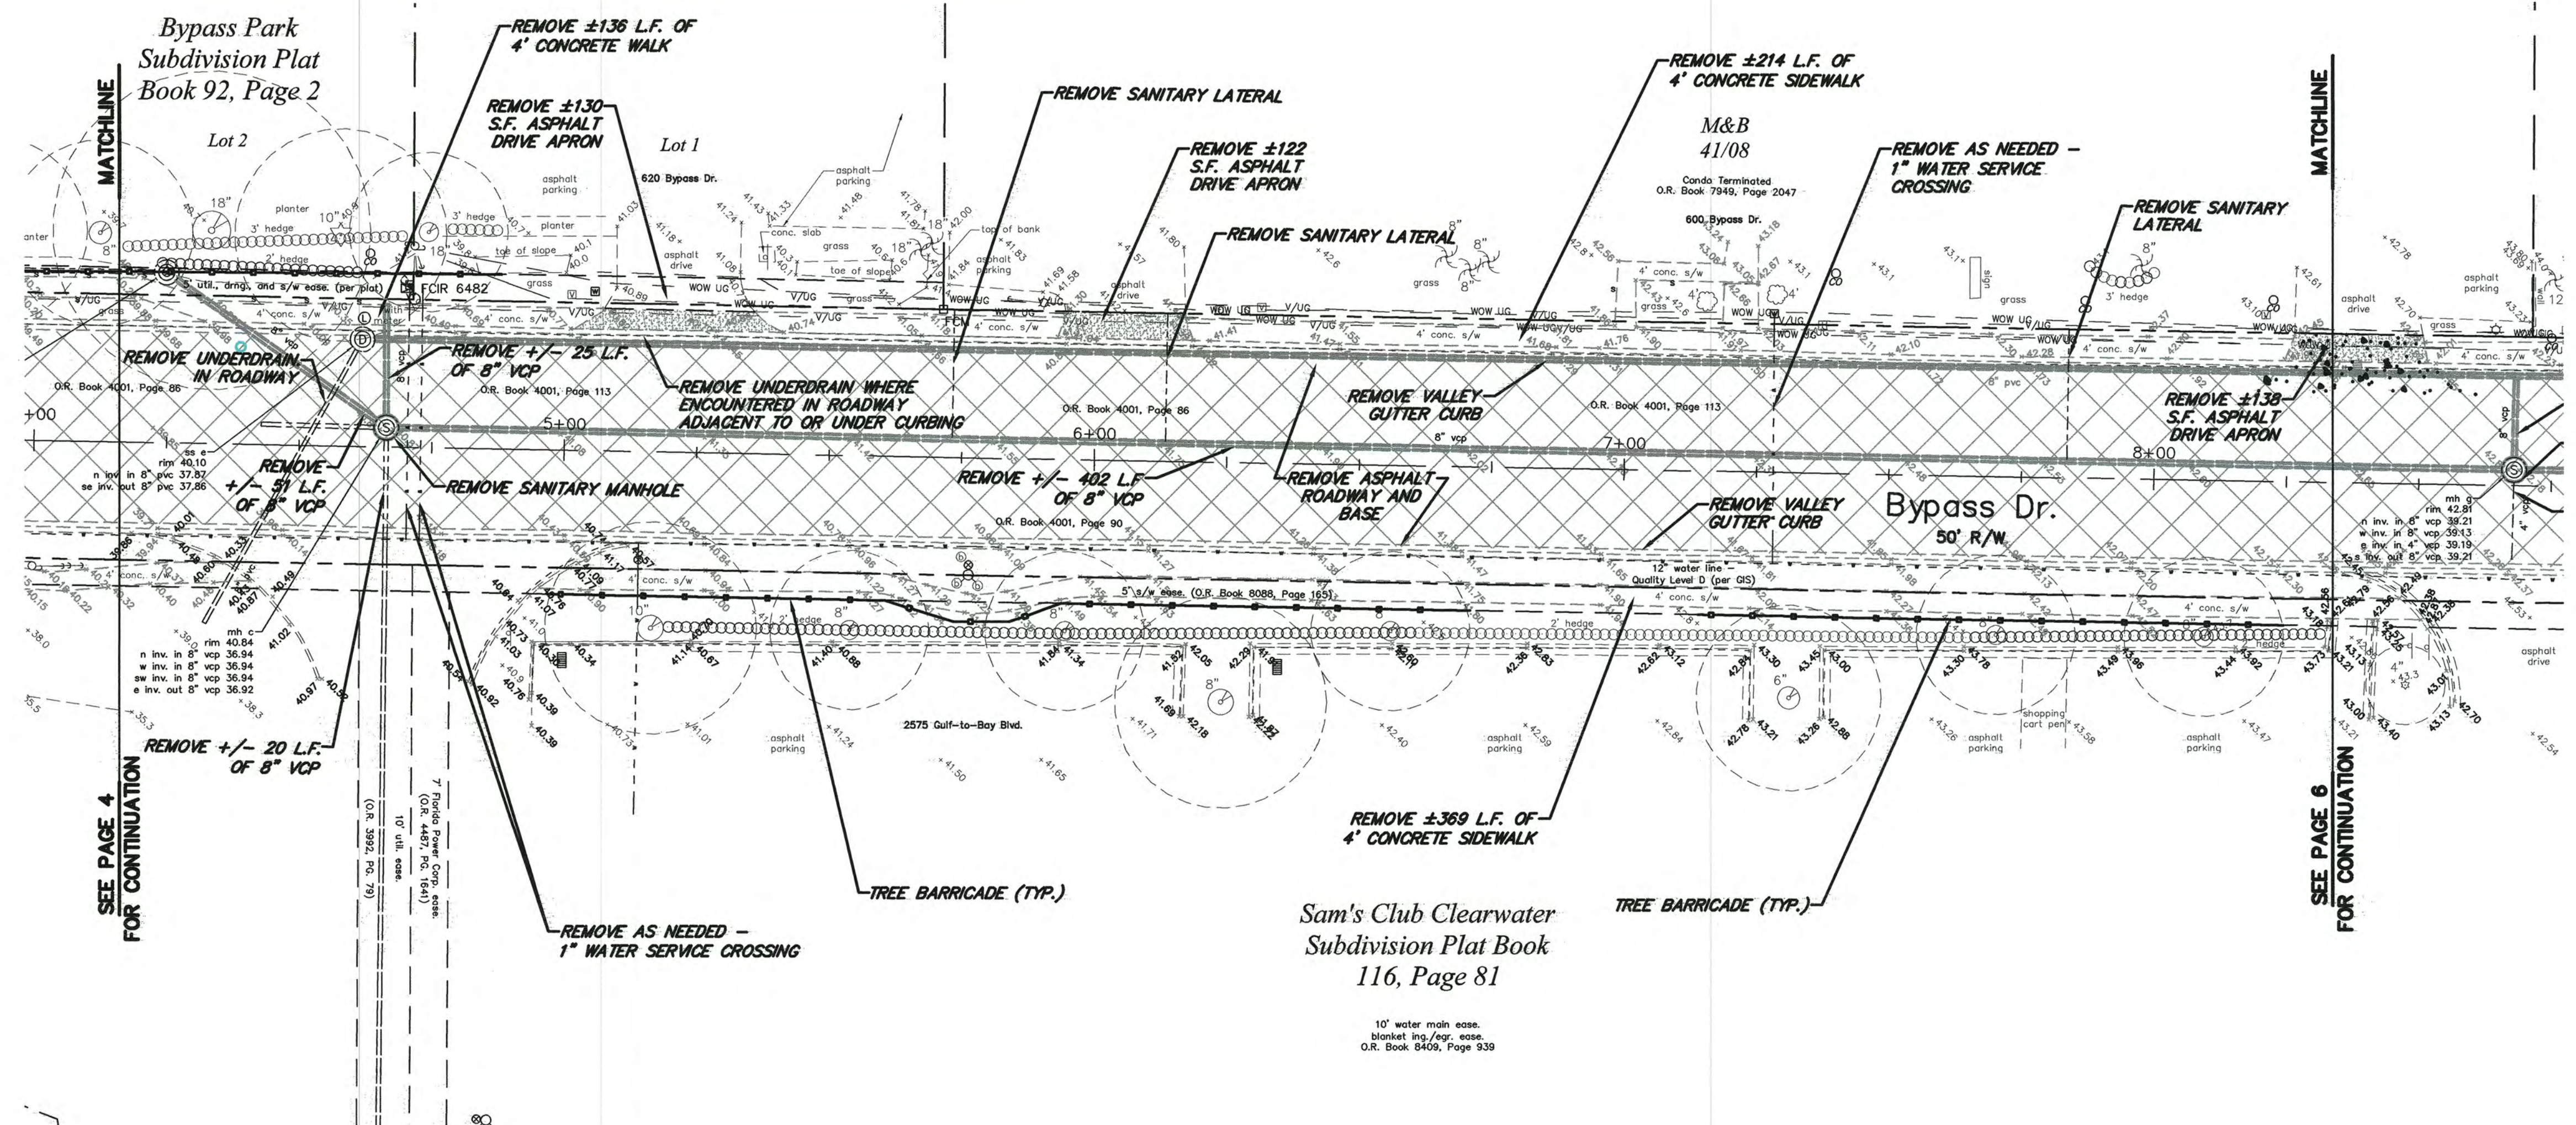

Profile View: Bypass Drive


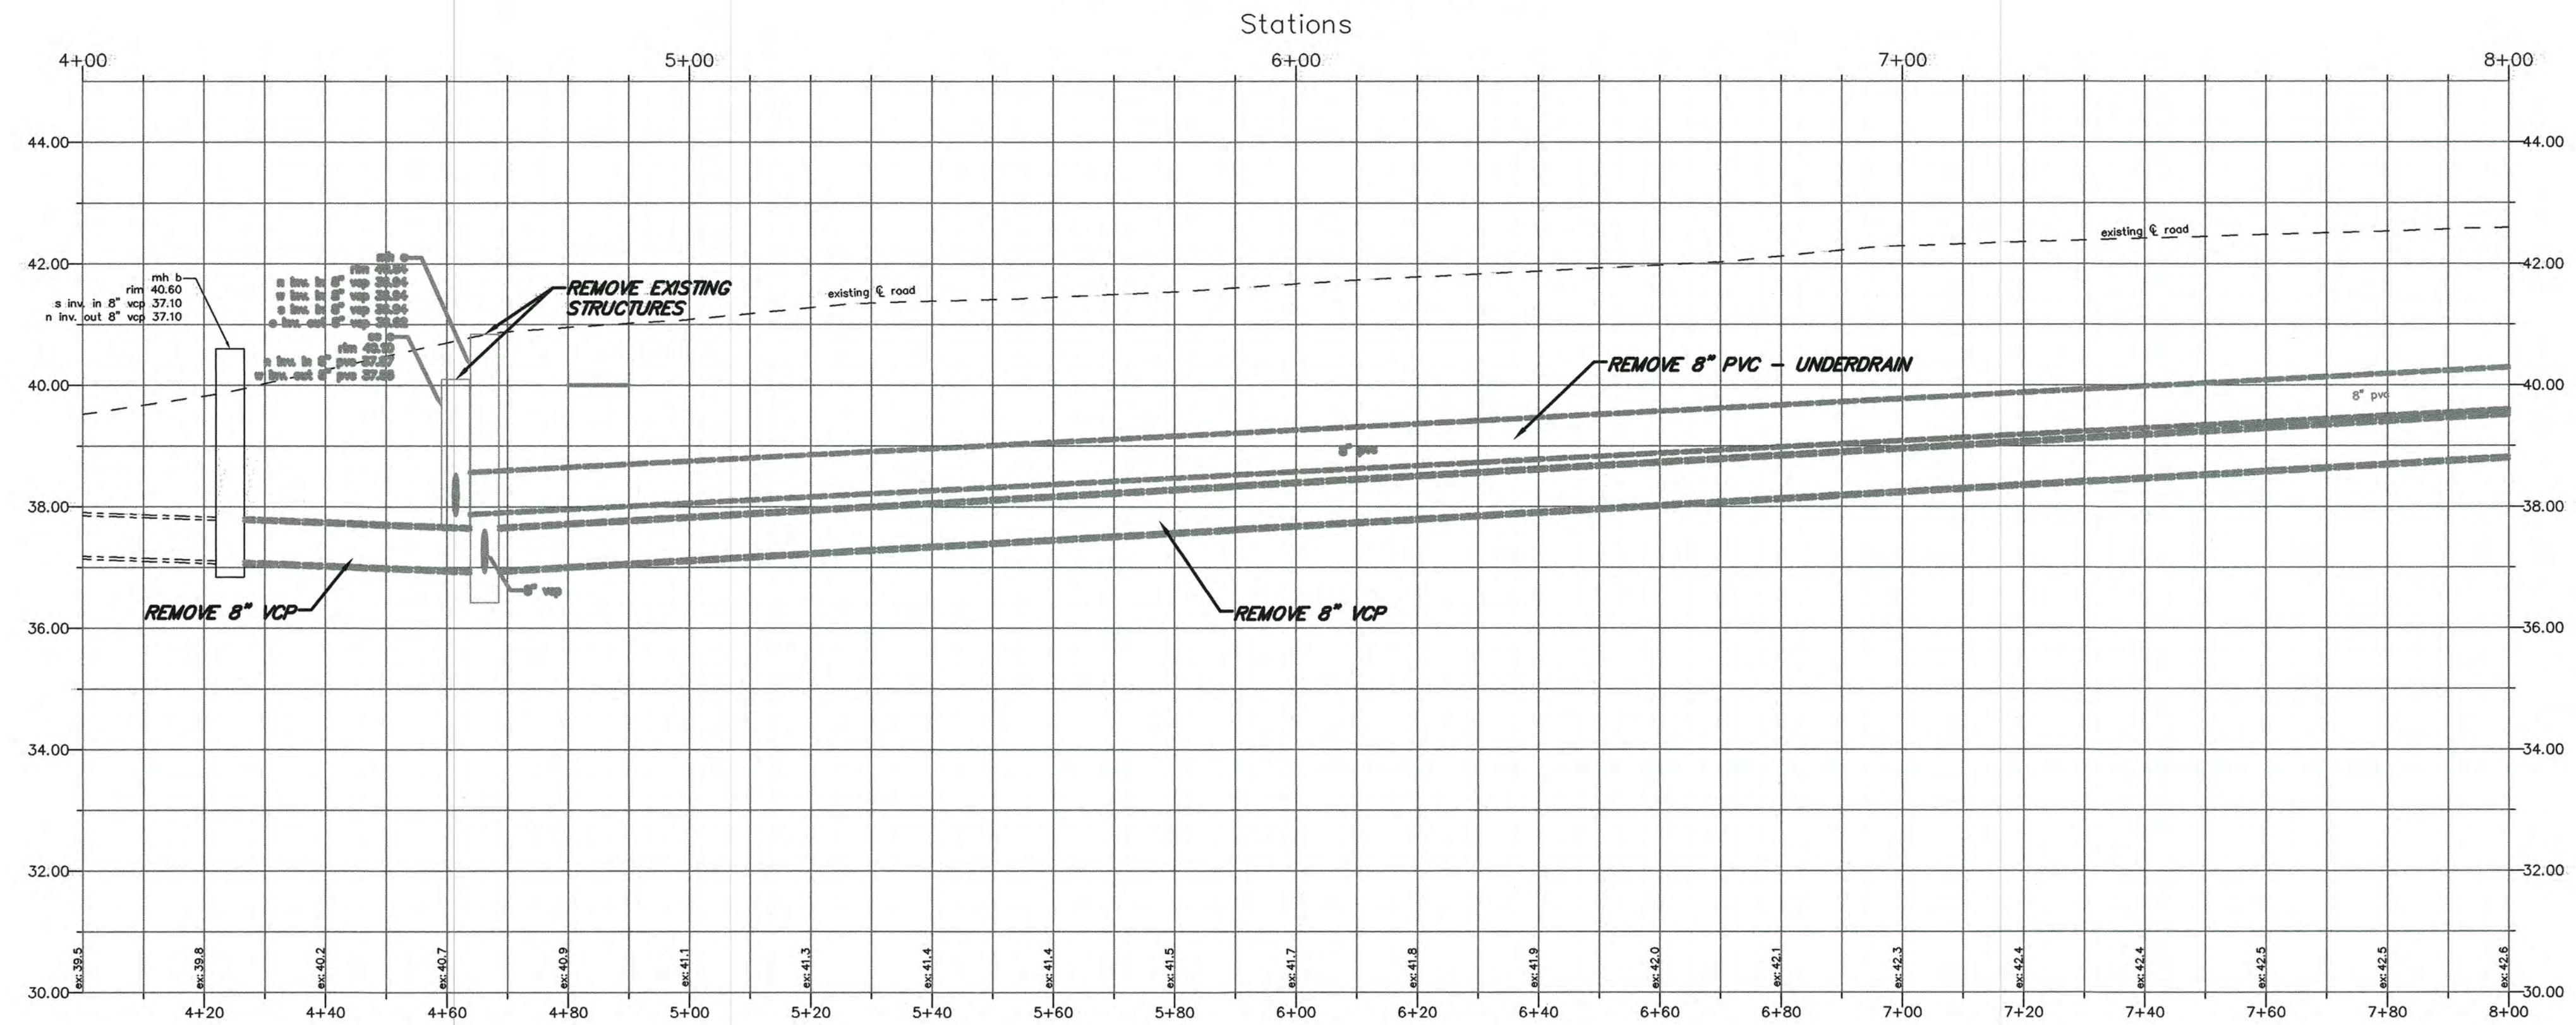


NOTE: Contractor must exercise care when working around any existing trees and/or palms. Any trimming that is required to perform the work must comply with the City of Clearwater's "Proper Tree Pruning Specifications" (Section IV, 900 Series; 910-3; page 105 and 106)


- SURVEY NOTES:
- The Horizontal Datum is Florida State Plane Coordinates, N.A.D. 83-99, Florida West Zone.
 - The Vertical Datum is the new City Benchmark network, N.A.V.D. 1988.
 - Underground utility locations (potable water, reclaimed water, and gas) are derived from survey data (submitted on 07-17-2015 as spotted by Sunshine State One-Call of Florida), together with the best available GIS data as of 08-05-2015.
 - Property lines are derived from the best available GIS Parcel data as of 08-05-2015.

100% PLANS
BID SET

REVISION		BY	DATE	CITY OF CLEARWATER, FLORIDA ENGINEERING DEPARTMENT 100 S. Myrtle Ave. Clearwater, FL 33756		Bypass Drive Improvements Existing Conditions and Demolition Bypass Drive Alignment 4+00 Through 8+00		DWG NAME: 2015030-DSGN CONTRACT NO.: 15-0021-EN JOB NO.: 2015030		FIELD BOOK: 580 DATE DRAWN: 05-27-2016 DESIGNED BY: JWS		SURVEYED BY: SR DRAWN BY: DDM, JR CHECKED BY: PWD		SCALE: 1" = 2' VERT. 1" = 20' SHEET NO.: 5 OF 29	
REGISTERED PROFESSIONAL ENGINEER PROFESSIONAL ENGINEER NUMBER PE 36746 STATE OF FLORIDA		DATE SIGNED		CALL 811 SUNSHINE STATE ONE CALL OF FLORIDA www.call811.com (800) 432-4770 MIN. 48 HOURS BEFORE YOU EXCAVATE		APPROVED BY		DATE							

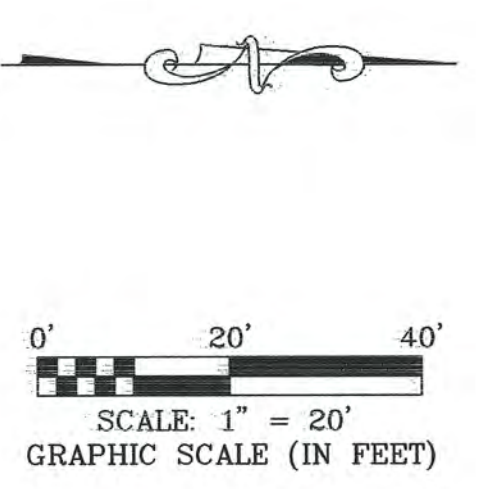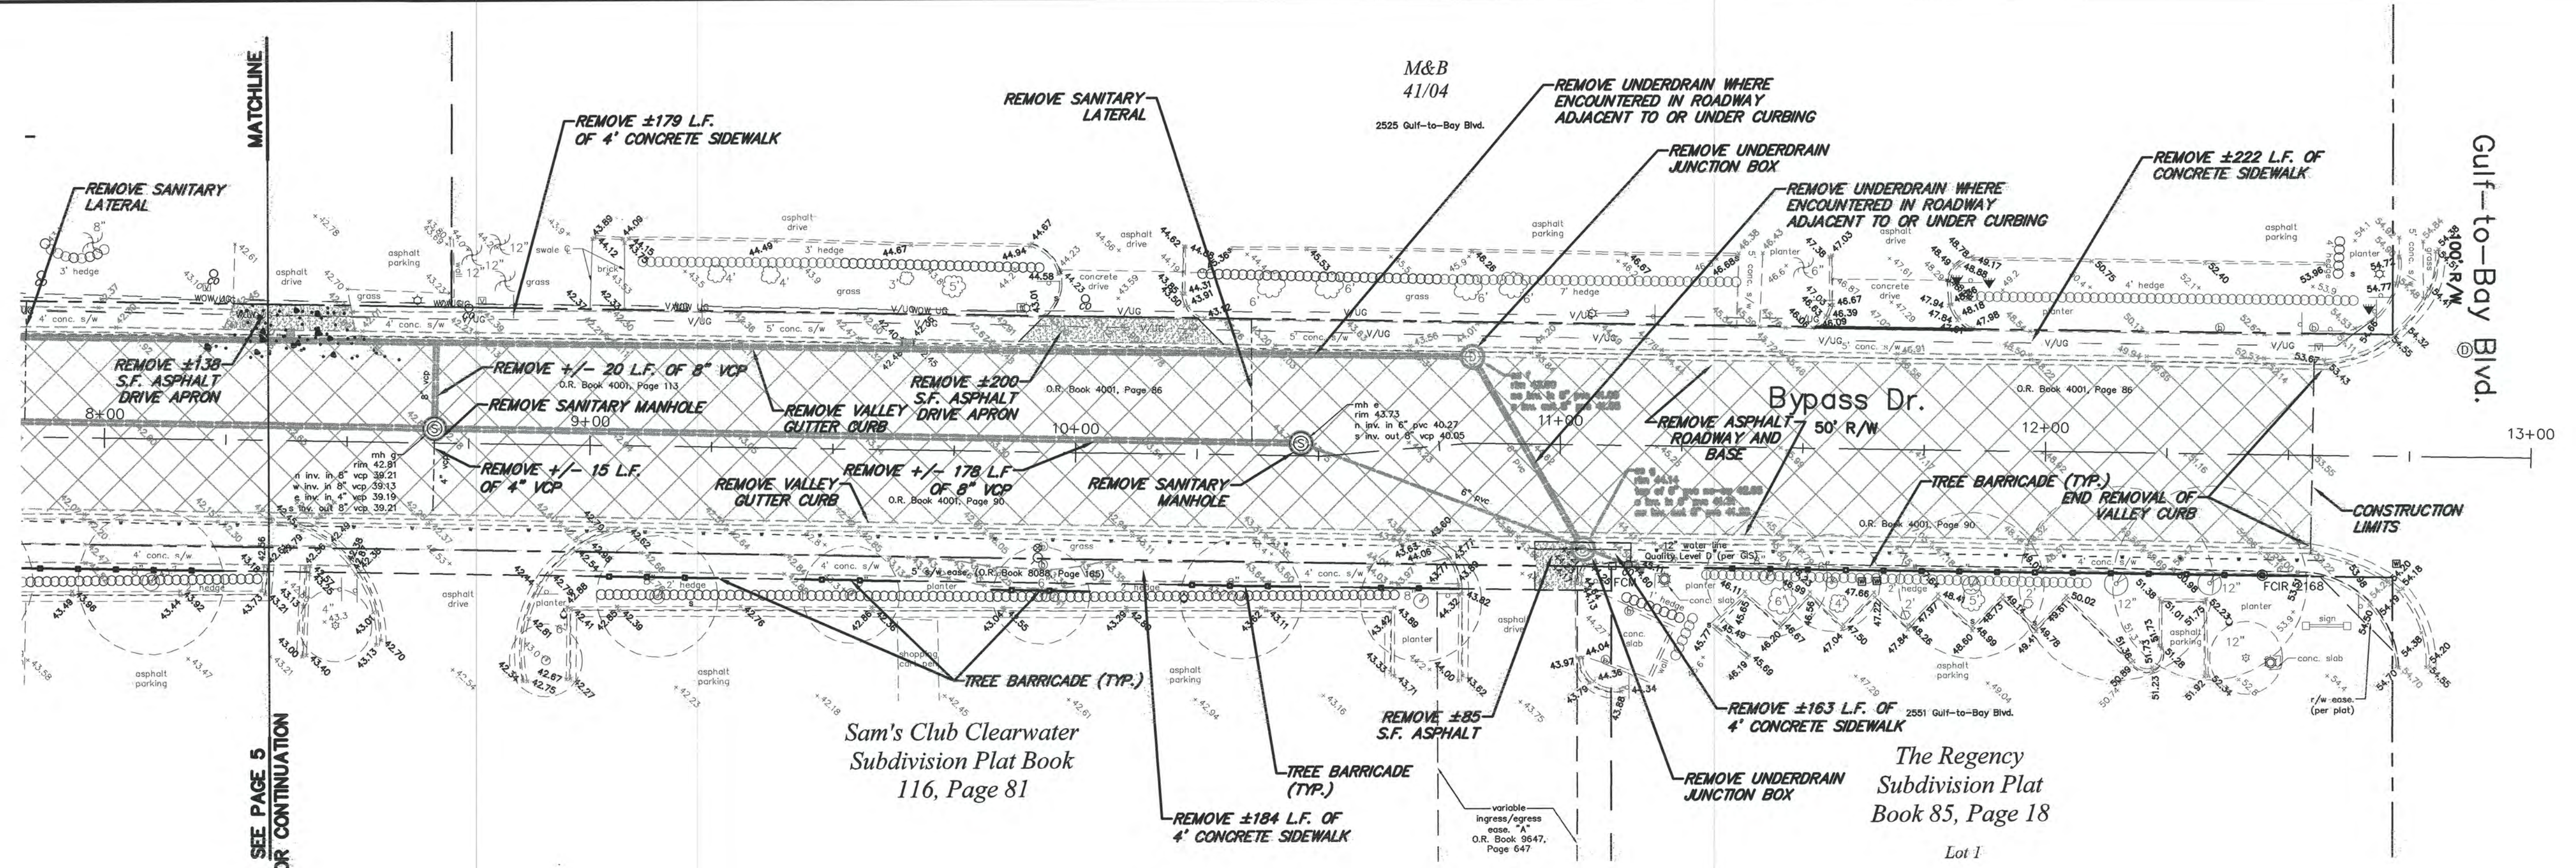

Profile View: Bypass Drive
Stations


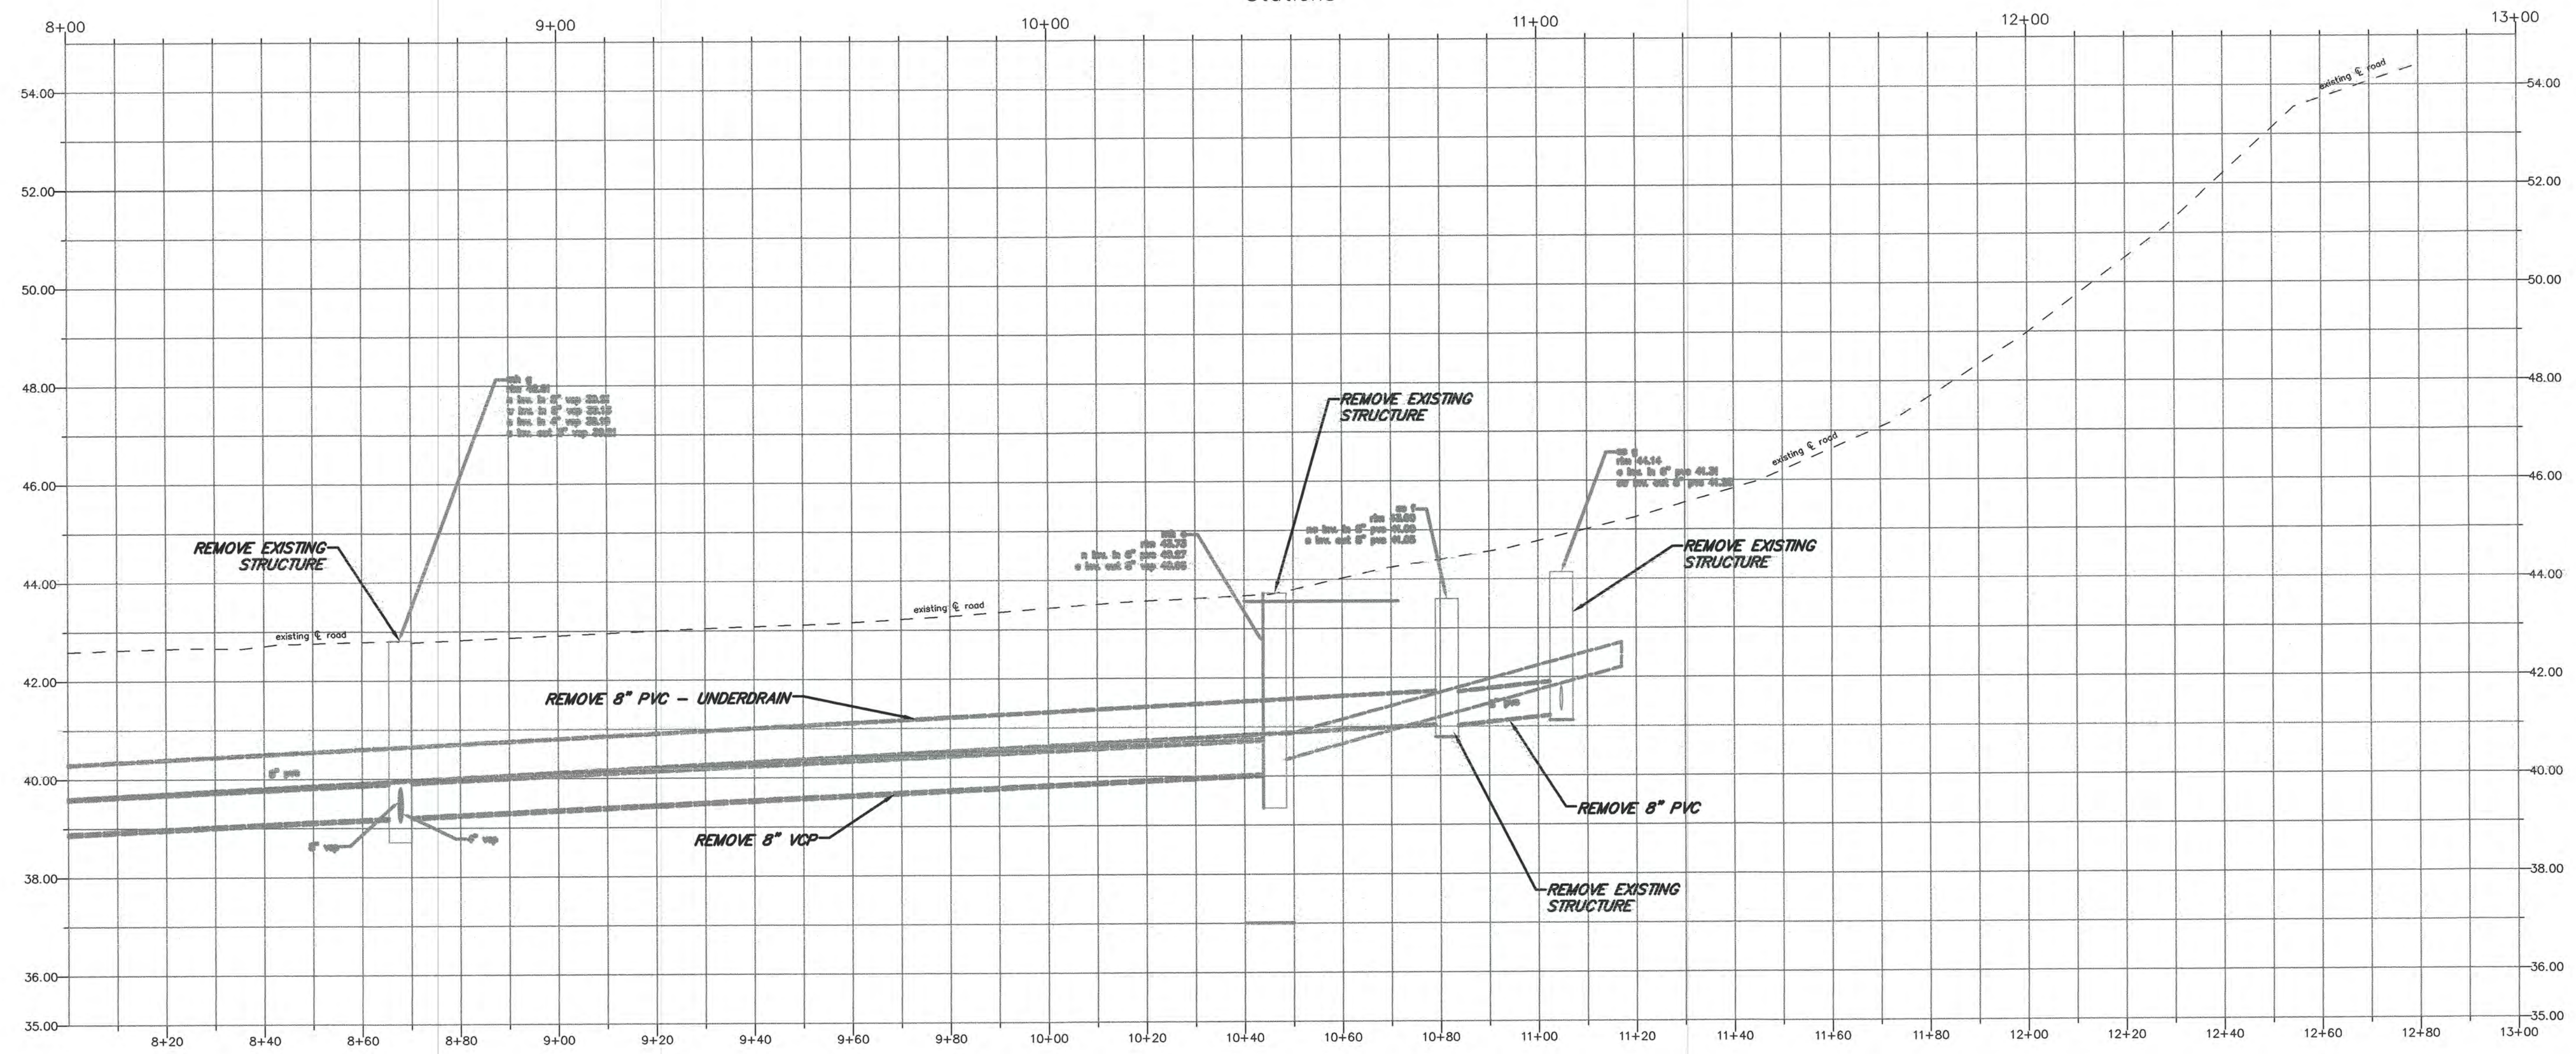


NOTE: Contractor must exercise care when working around any existing trees and/or palms. Any trimming that is required to perform the work must comply with the City of Clearwater's "Proper Tree Pruning Specifications" (Section IV, 900 Series; 910-3; page 105 and 106)

- SURVEY NOTES:**
- The Horizontal Datum is Florida State Plane Coordinates, N.A.D. 83-99, Florida West Zone.
 - The Vertical Datum is the new City Benchmark network, N.A.V.D. 1988.
 - Underground utility locations (potable water, reclaimed water, and gas) are derived from survey data (submitted on 07-17-2015 as spotted by Sunshine State One-Call of Florida), together with the best available GIS data as of 08-05-2015.
 - Property lines are derived from the best available GIS Parcel data as of 08-05-2015.

**100% PLANS
BID SET**

REVISION BY DATE			5/11/14 DATE SIGNED			CITY OF CLEARWATER, FLORIDA ENGINEERING DEPARTMENT 100 S. Myrtle Ave. Clearwater, FL 33756			CALL 811 SUNSHINE STATE ONE CALL OF FLORIDA www.callsunshine.com (800) 432-4770 MIN. 48 HOURS BEFORE YOU EXCAVATE			Bypass Drive Improvements Existing Conditions and Demolition Bypass Drive Alignment 8+00 through 13+00			DWG NAME: 2015030-DSGN FIELD BOOK: 580 CONTRACT NO.: 15-0021-EN DATE DRAWN: 05-27-2016 JOB NO.: 2015030 DESIGNED BY: JWS SURVEYED BY: SR DRAWN BY: DDM, JR CHECKED BY: PWD SCALE: VERT. 1" = 2' HORIZ. 1" = 20' SHEET NO.: 6 OF 27 APPROVED BY: DATE:
---	--	--	---	--	--	--	--	--	---	--	--	---	--	--	---

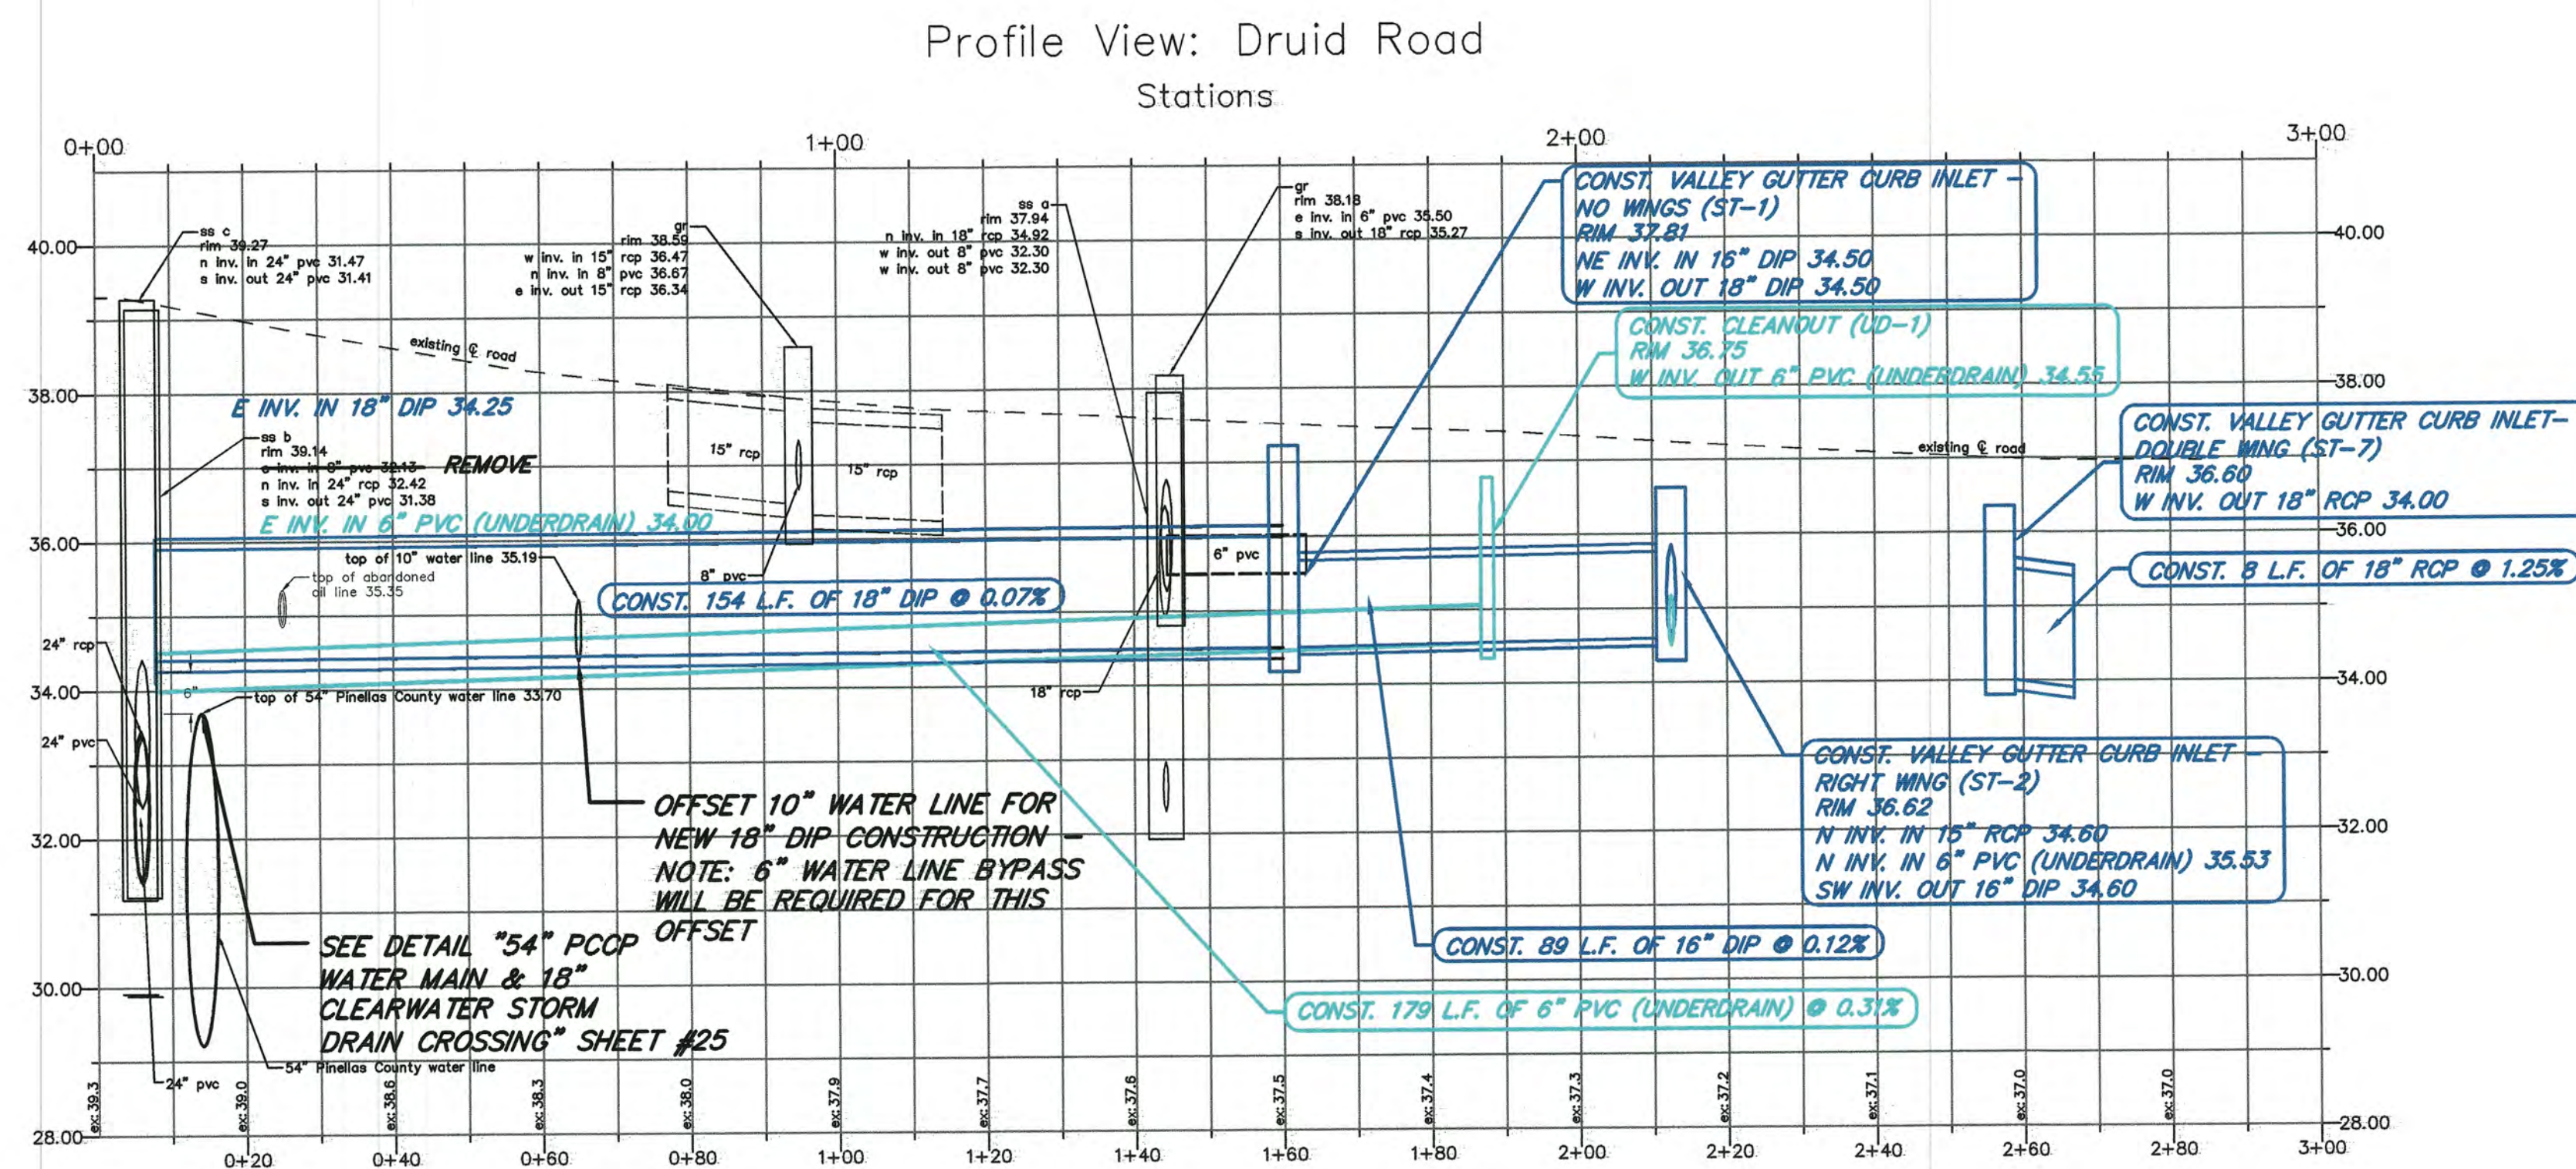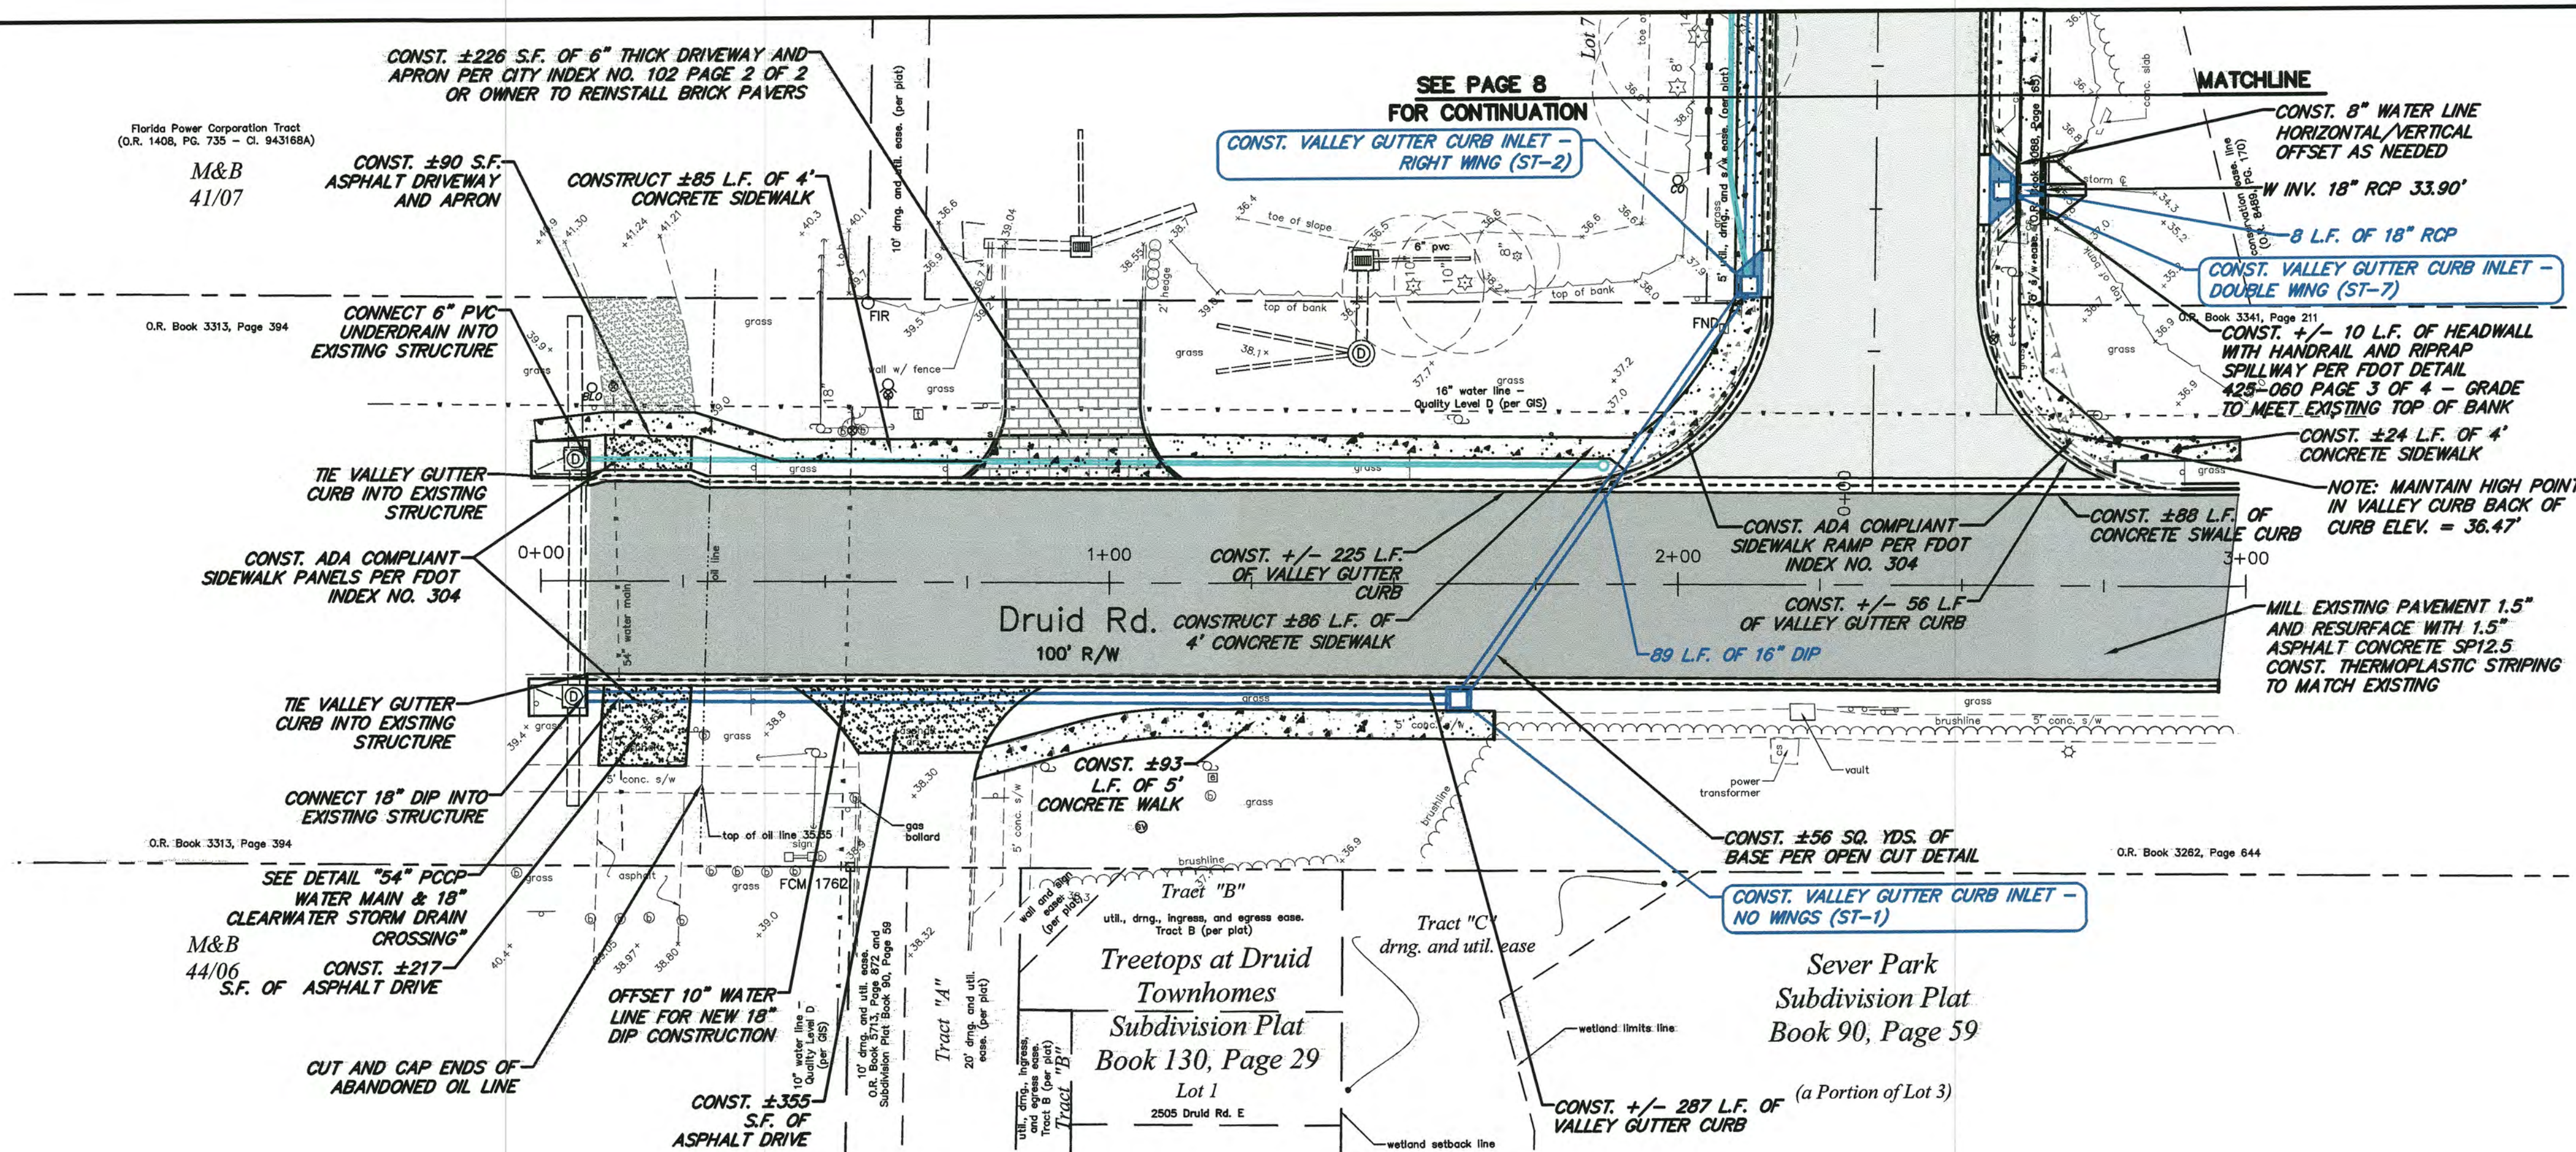

NOTE: Contractor must exercise care when working around any existing trees and/or palms. Any trimming that is required to perform the work must comply with the City of Clearwater's "Proper Tree Pruning Specifications" (Section IV, 900 Series; 910-3; page 105 and 106)

SURVEY NOTES:

- The Horizontal Datum is Florida State Plane Coordinates, N.A.D. 83-99, Florida West Zone.
- The Vertical Datum is the new City Benchmark network, N.A.V.D. 1988.
- Underground utility locations (potable water, reclaimed water, and gas) are derived from survey data (submitted on 07-17-2015 as spotted by Sunshine State One-Call of Florida), together with the best available GIS data as of 08-05-2015.
- Property lines are derived from the best available GIS Parcel data as of 08-05-2015.

100% PLANS BID SET



[illegible]

CITY OF CLEARWATER, FLORIDA
ENGINEERING DEPARTMENT
100 S. Myrtle Ave.
Clearwater, FL 33756




Bypass Drive Improvements
Plan and Profile
Druid Road Alignment 0+00 Through 3+00

DWG NAME: 2015030-DSGN	FIELD BOOK: 580	SURVEYED BY: SR	SCALE: VERT. 1" = 2'
CONTRACT NO: 15-0021-EN	DATE DRAINING: 05-27-2016	DRAWN BY: DDM, JR	HORIZ. 1" = 20'
JOB NO.: 2015030	DESIGNED BY: JWS	CHECKED BY: PWD	SHEET NO.: 7 OF 27
APPROVED BY: _____		DATE: _____	

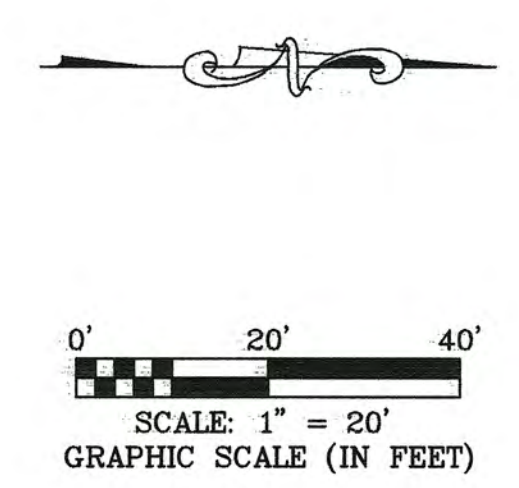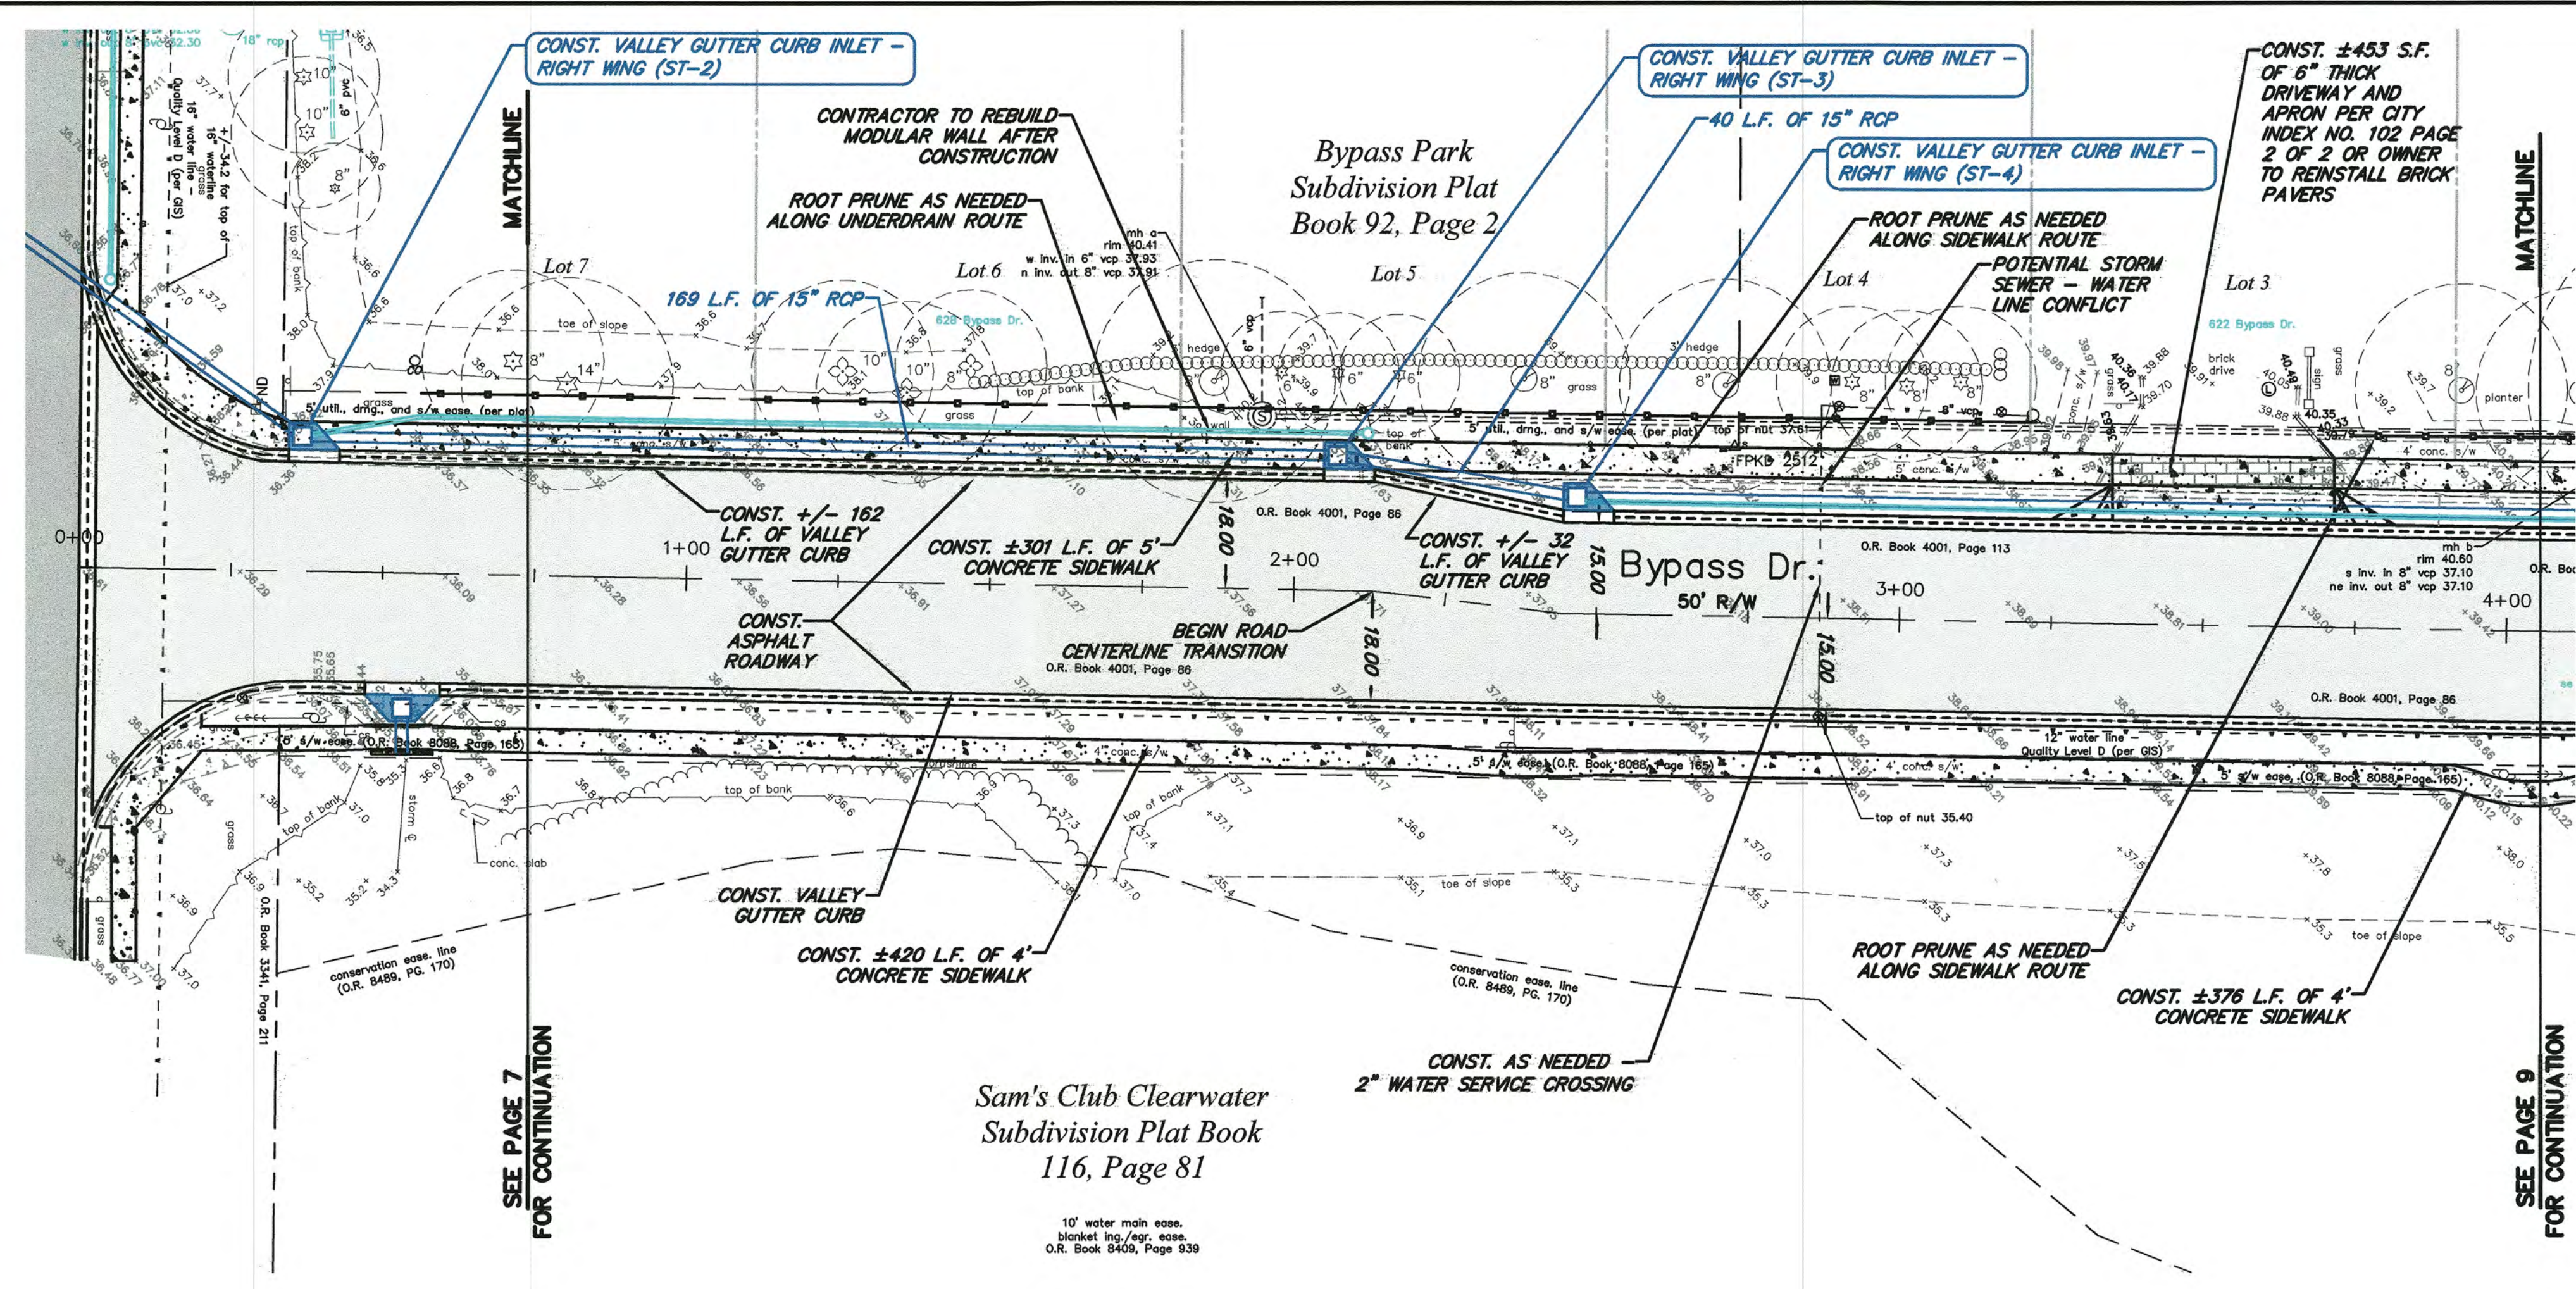

Profile View: Bypass Drive


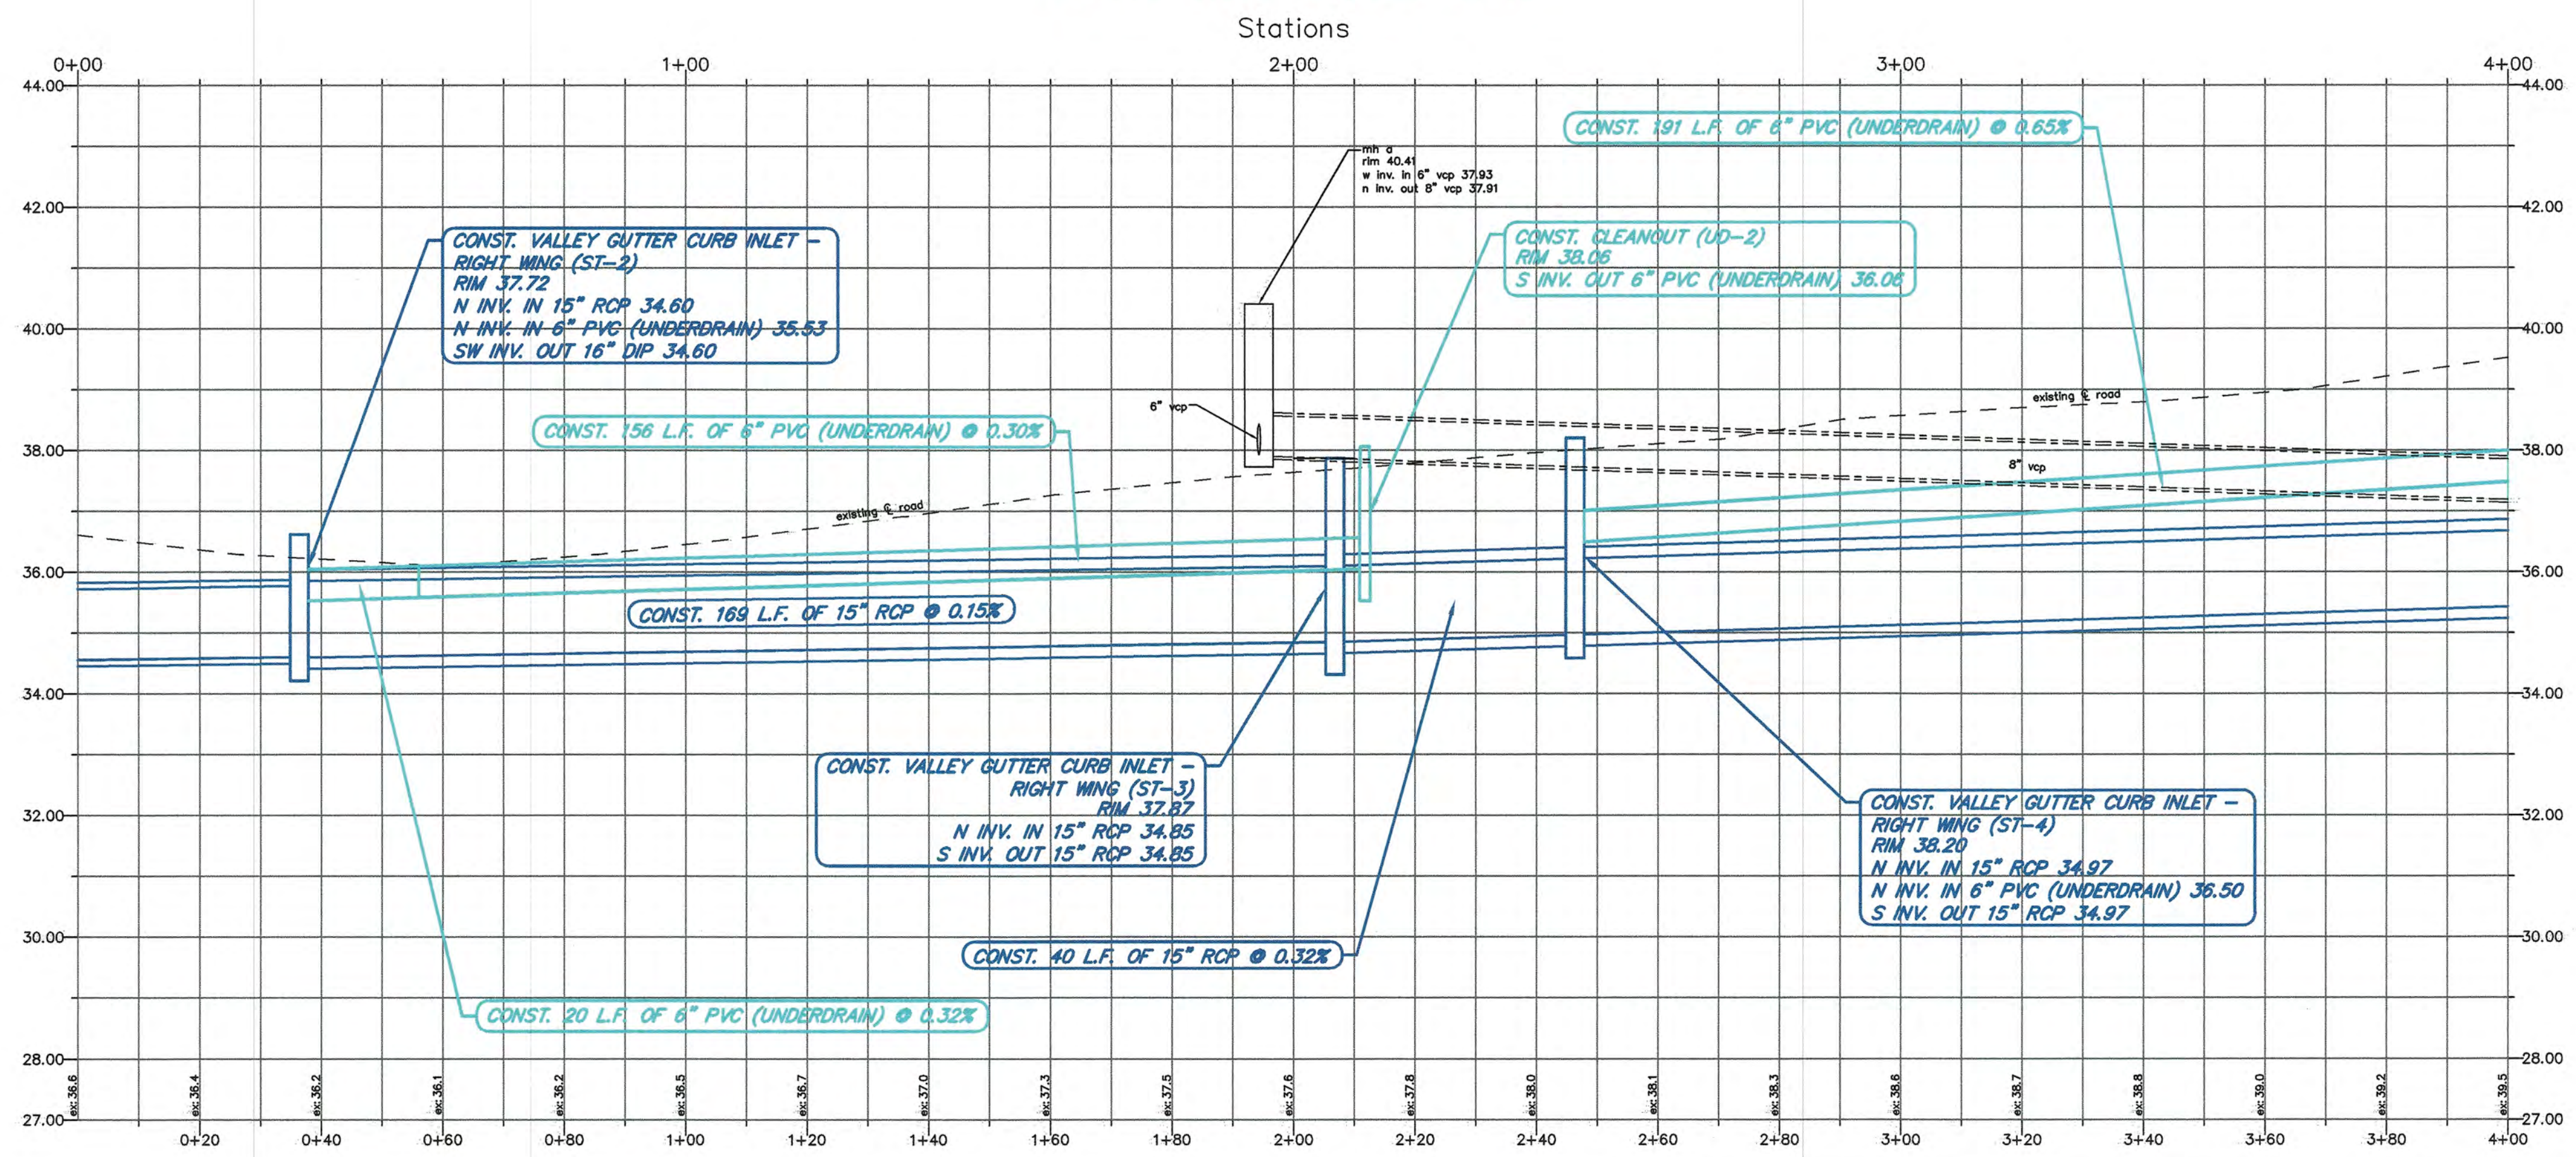


NOTE: Contractor must exercise care when working around any existing trees and/or palms. Any trimming that is required to perform the work must comply with the City of Clearwater's "Proper Tree Pruning Specifications" (Section IV, 900 Series; 910-3; page 105 and 106)


- SURVEY NOTES:
- The Horizontal Datum is Florida State Plane Coordinates, N.A.D. 83-99, Florida West Zone.
 - The Vertical Datum is the new City Benchmark network, N.A.V.D. 1988.
 - Underground utility locations (potable water, reclaimed water, and gas) are derived from survey data (submitted on 07-17-2015 as spotted by Sunshine State One-Call of Florida), together with the best available GIS data as of 08-05-2015.
 - Property lines are derived from the best available GIS Parcel data as of 08-05-2015.

100% PLANS
BID SET

--	--	

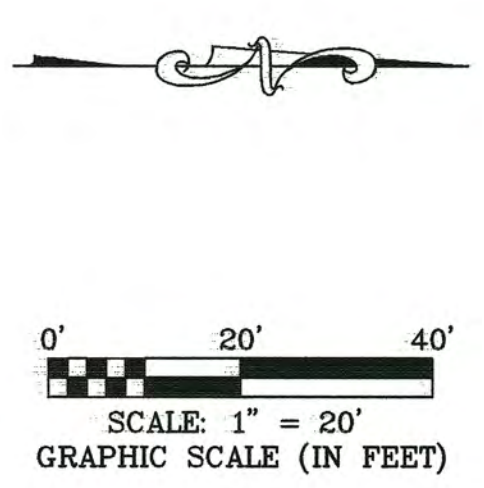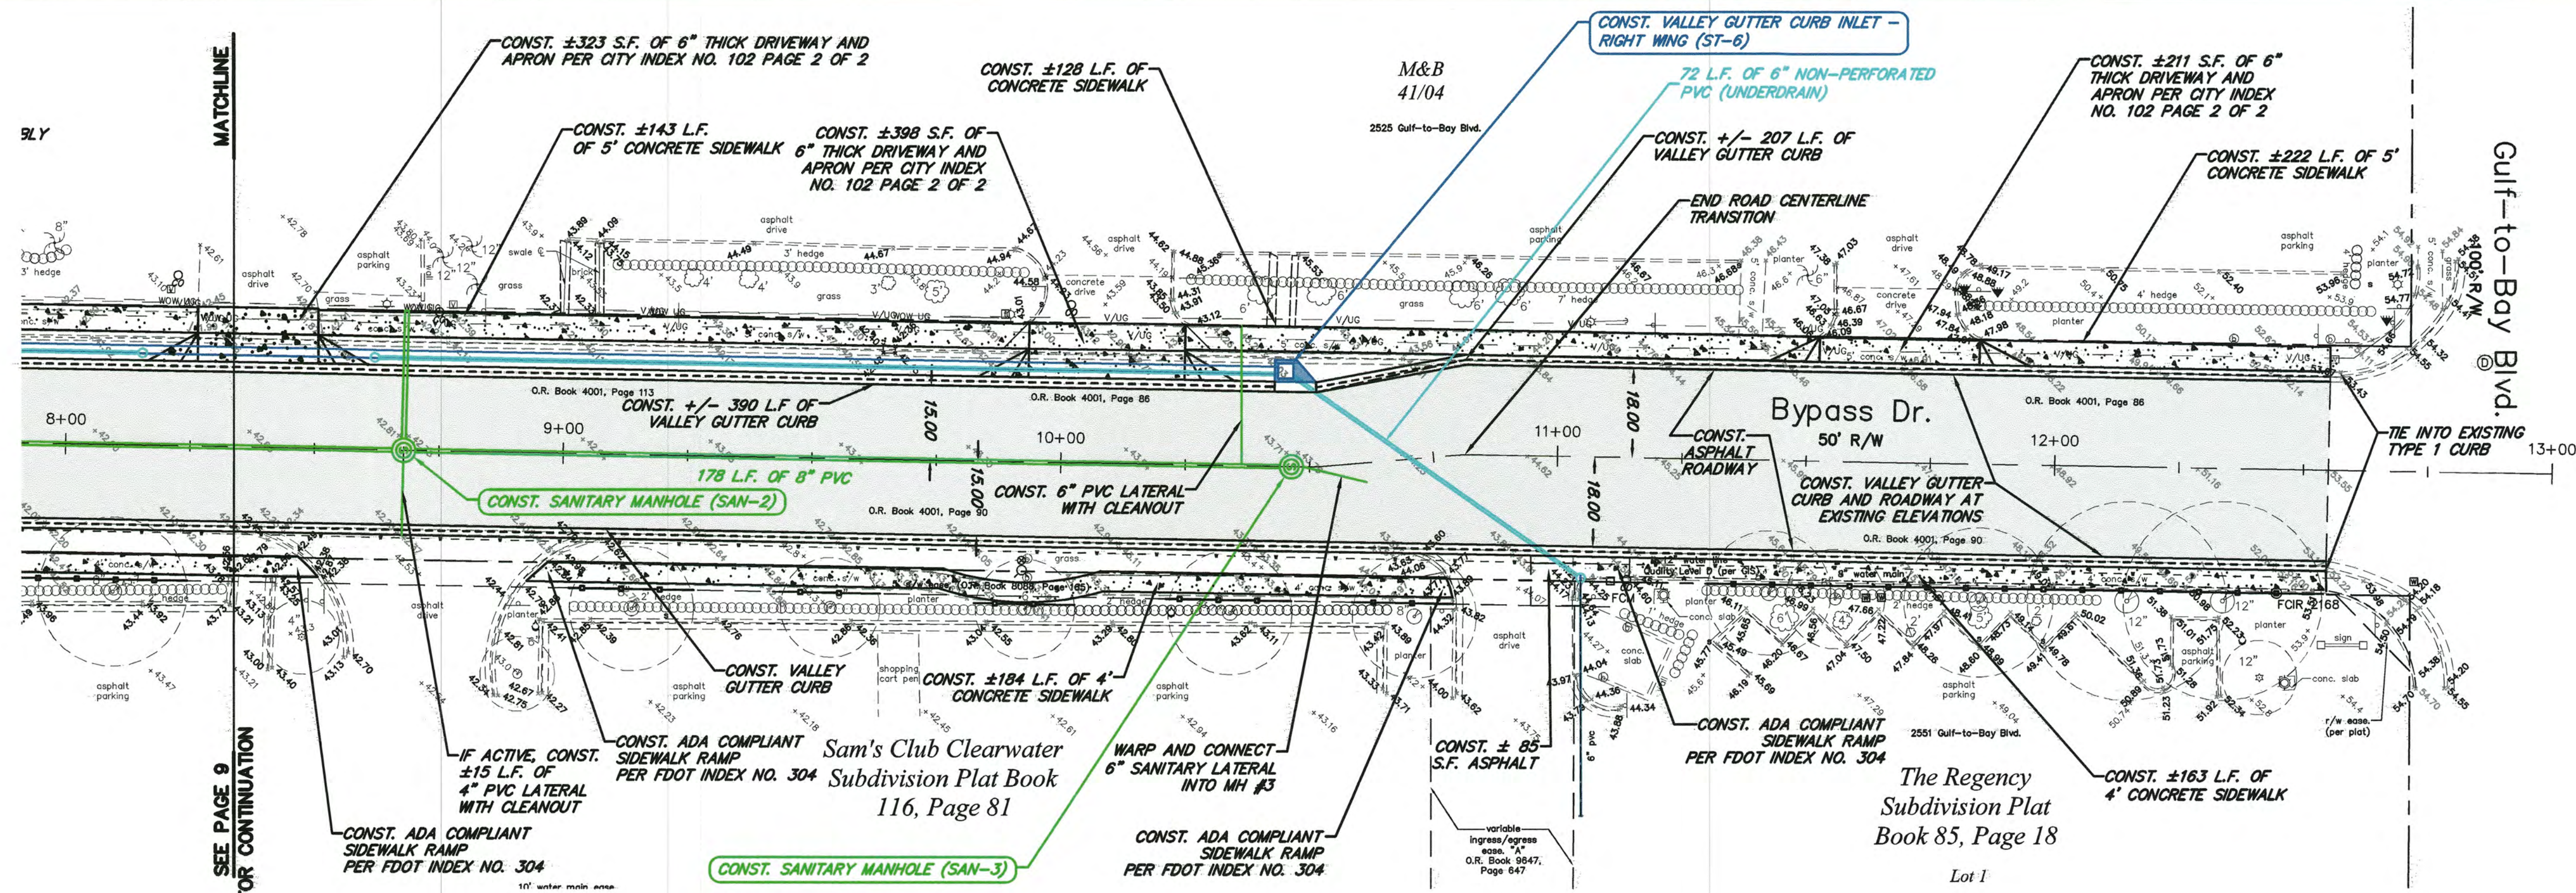

Profile View: Bypass Drive
Stations

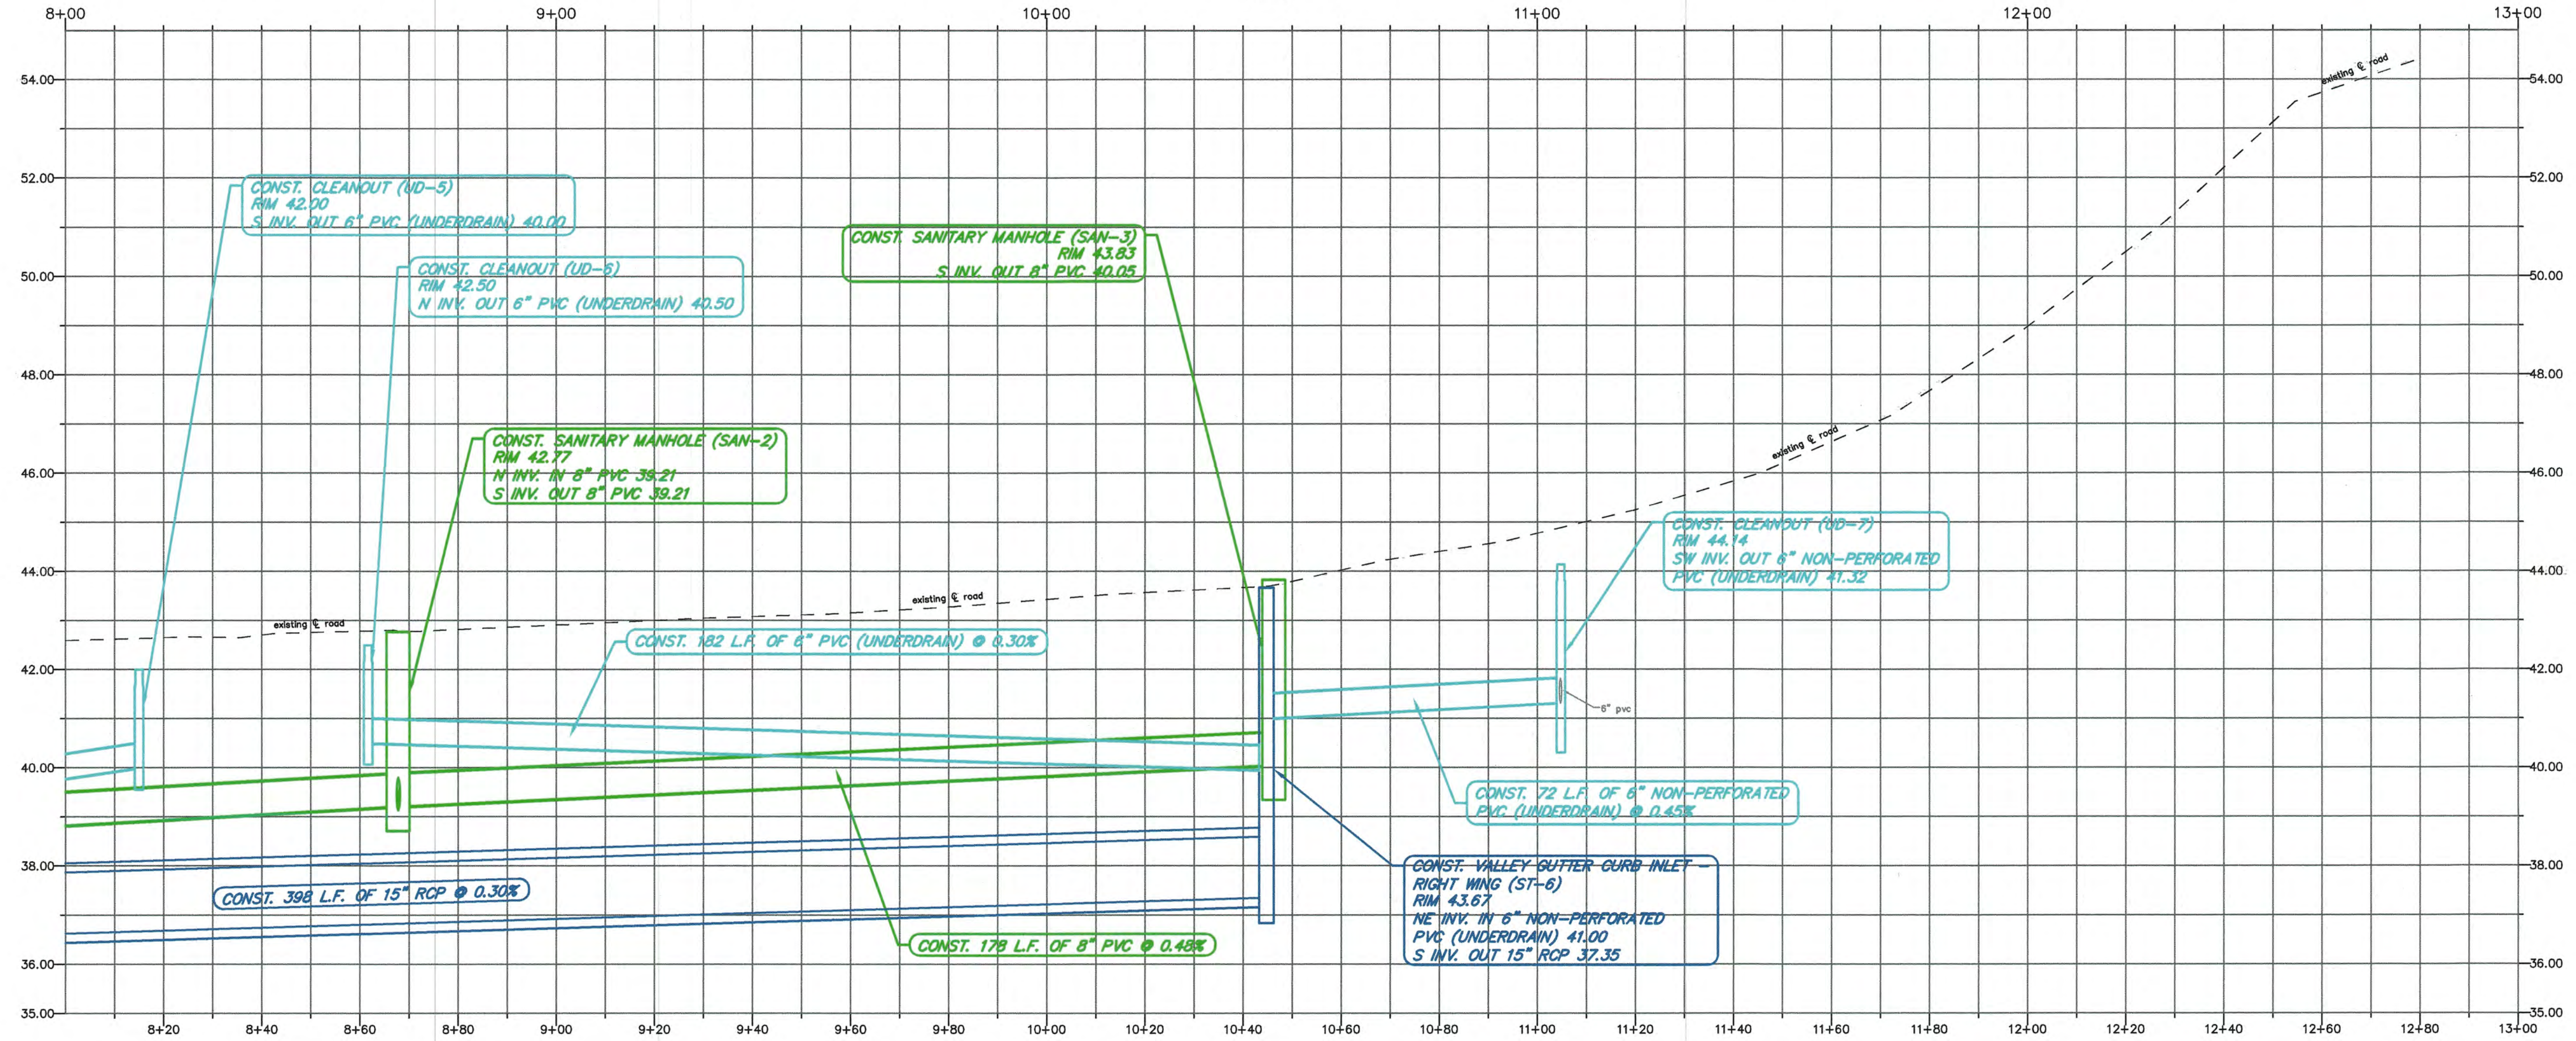


NOTE: Contractor must exercise care when working around any existing trees and/or palms. Any trimming that is required to perform the work must comply with the City of Clearwater's "Proper Tree Pruning Specifications" (Section IV, 900 Series; 910-3; page 105 and 106)

- SURVEY NOTES:
- The Horizontal Datum is Florida State Plane Coordinates, N.A.D. 83-99, Florida West Zone.
 - The Vertical Datum is the new City Benchmark network, N.A.V.D. 1988.
 - Underground utility locations (potable water, reclaimed water, and gas) are derived from survey data (submitted on 07-17-2015 as spotted by Sunshine State One-Call of Florida), together with the best available GIS data as of 08-05-2015.
 - Property lines are derived from the best available GIS Parcel data as of 08-05-2015.

100% PLANS
BID SET

REVISION <table border="1"><tr><td> </td><td>BY</td><td>DATE</td></tr><tr><td> </td><td> </td><td> </td></tr></table>			BY	DATE				3/1/21 3/1/21 DATE SIGNED	CITY OF CLEARWATER, FLORIDA ENGINEERING DEPARTMENT 100 S. Myrtle Ave. Clearwater, FL 33756	CALL 811 SUNSHINE STATE ONE CALL OF FLORIDA www.call811.com (800) 432-4770 MIN. 48 HOURS BEFORE YOU EXCAVATE	Bypass Drive Improvements Plan and Profile Bypass Drive Alignment 8+00 Through 13+00	<table border="1"><tr><td>DWG NAME: 2015030-DSGN</td><td>FIELD BOOK: 580</td><td>SURVEYED BY: SR</td><td>SCALE: VERT. 1" = 2'</td></tr><tr><td>CONTRACT NO.: 15-0021-EN</td><td>DATE DRAWN: 05-27-2016</td><td>DRAWN BY: DDM, JR</td><td>HORIZ. 1" = 20'</td></tr><tr><td>JOB NO.: 2015030</td><td>DESIGNED BY: JWS</td><td>CHECKED BY: PWD</td><td>SHEET NO.: 10 OF 27</td></tr></table> APPROVED BY: _____ DATE: _____	DWG NAME: 2015030-DSGN	FIELD BOOK: 580	SURVEYED BY: SR	SCALE: VERT. 1" = 2'	CONTRACT NO.: 15-0021-EN	DATE DRAWN: 05-27-2016	DRAWN BY: DDM, JR	HORIZ. 1" = 20'	JOB NO.: 2015030	DESIGNED BY: JWS	CHECKED BY: PWD	SHEET NO.: 10 OF 27
	BY	DATE																						
DWG NAME: 2015030-DSGN	FIELD BOOK: 580	SURVEYED BY: SR	SCALE: VERT. 1" = 2'																					
CONTRACT NO.: 15-0021-EN	DATE DRAWN: 05-27-2016	DRAWN BY: DDM, JR	HORIZ. 1" = 20'																					
JOB NO.: 2015030	DESIGNED BY: JWS	CHECKED BY: PWD	SHEET NO.: 10 OF 27																					

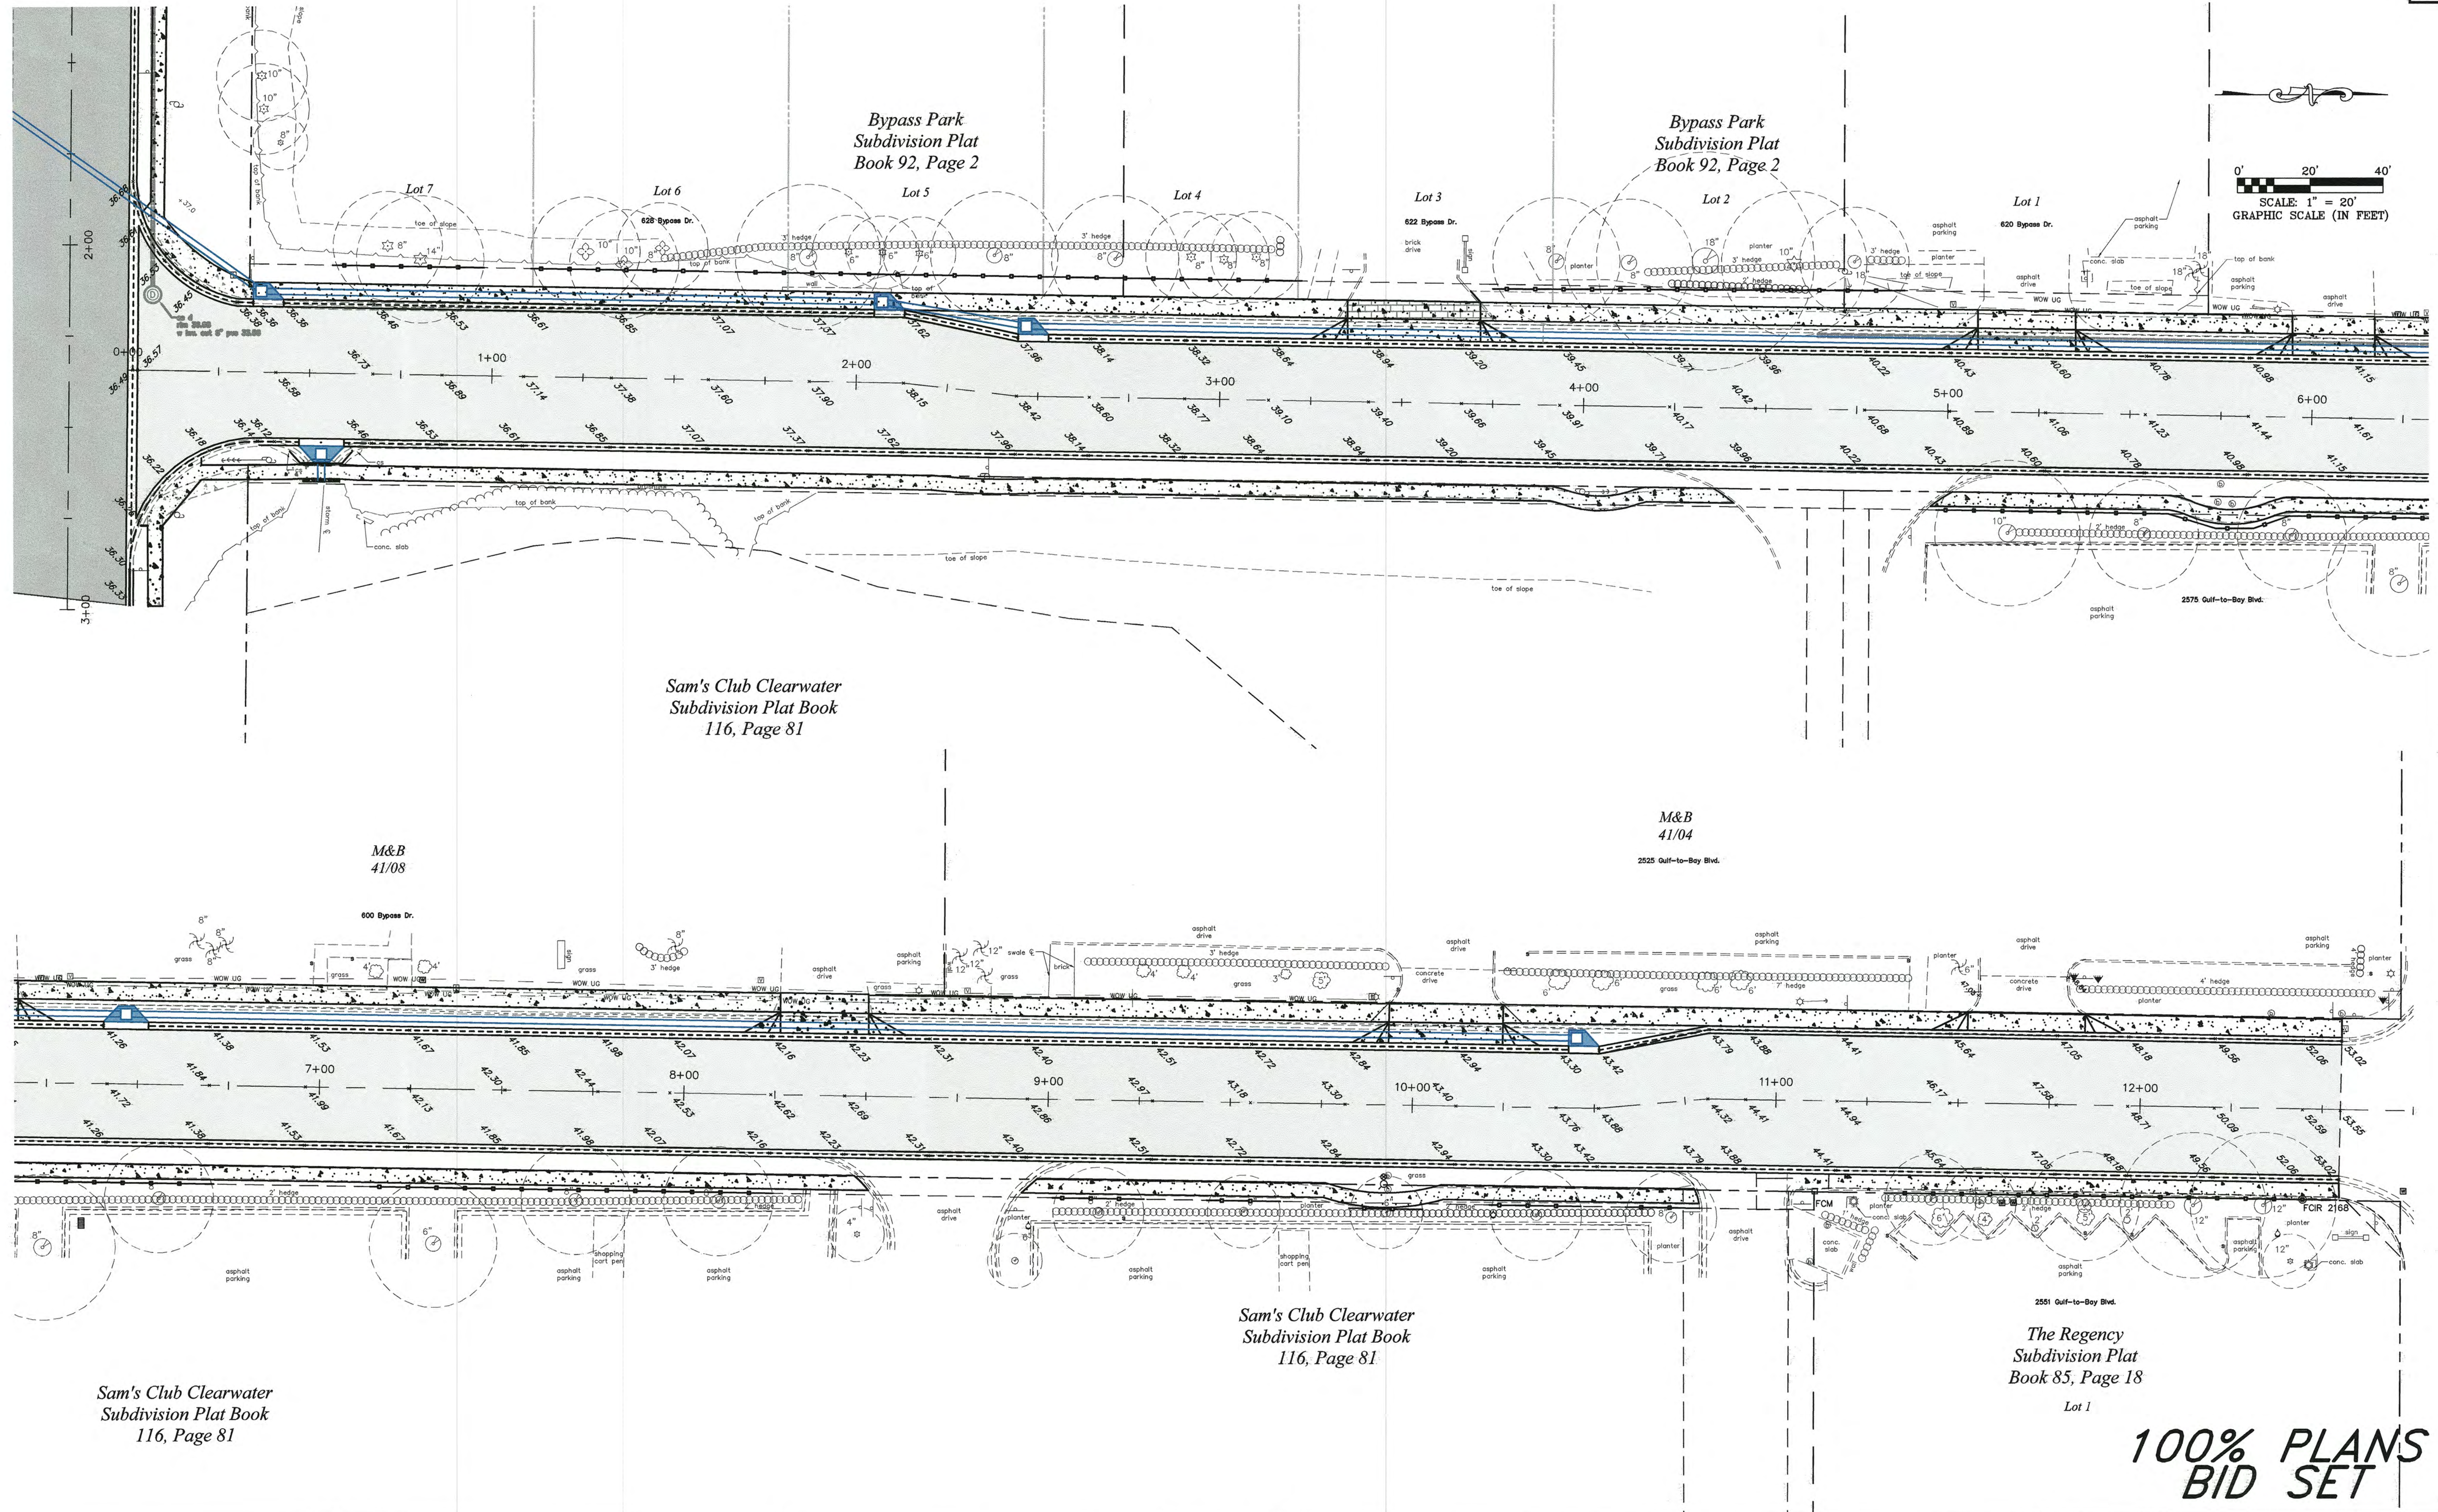

Sam's Club Clearwater
Subdivision Plat Book
116, Page 81

Sam's Club Clearwater
Subdivision Plat Book
116, Page 81




Sam's Club Clearwater
Subdivision Plat Book
116, Page 81

The Regency
Subdivision Plat
Book 85, Page 18
Lot 1

100% PLANS
BID SET

REVISION		BY	DATE	DATE SIGNED		DATE	

CITY OF CLEARWATER, FLORIDA ENGINEERING DEPARTMENT 100 S. Myrtle Ave. Clearwater, FL 33756		CALL 811 SUNSHINE STATE ONE CALL OF FLORIDA www.call811.com (800) 432-4770 MIN. 48 HOURS BEFORE YOU EXCAVATE		Bypass Drive Improvements Centerline/Flowline Grading Plan Bypass Drive Alignment 0+00 Through 13+25		DWG NAME: 2015030-DSGN CONTRACT NO.: 15-0021-EN JOB NO.: 2015030 APPROVED BY: _____		FIELD BOOK: 580 DATE DRAWN: 05-27-2016 DESIGNED BY: JWS CHECKED BY: PWD DATE: _____		SURVEYED BY: SR DRAWN BY: DDM, JR SHEET NO.: 11 OF 27		SCALE: 1" = 2' VERT. 1" = 20'	
---	--	---	--	--	--	--	--	---	--	---	--	----------------------------------	--

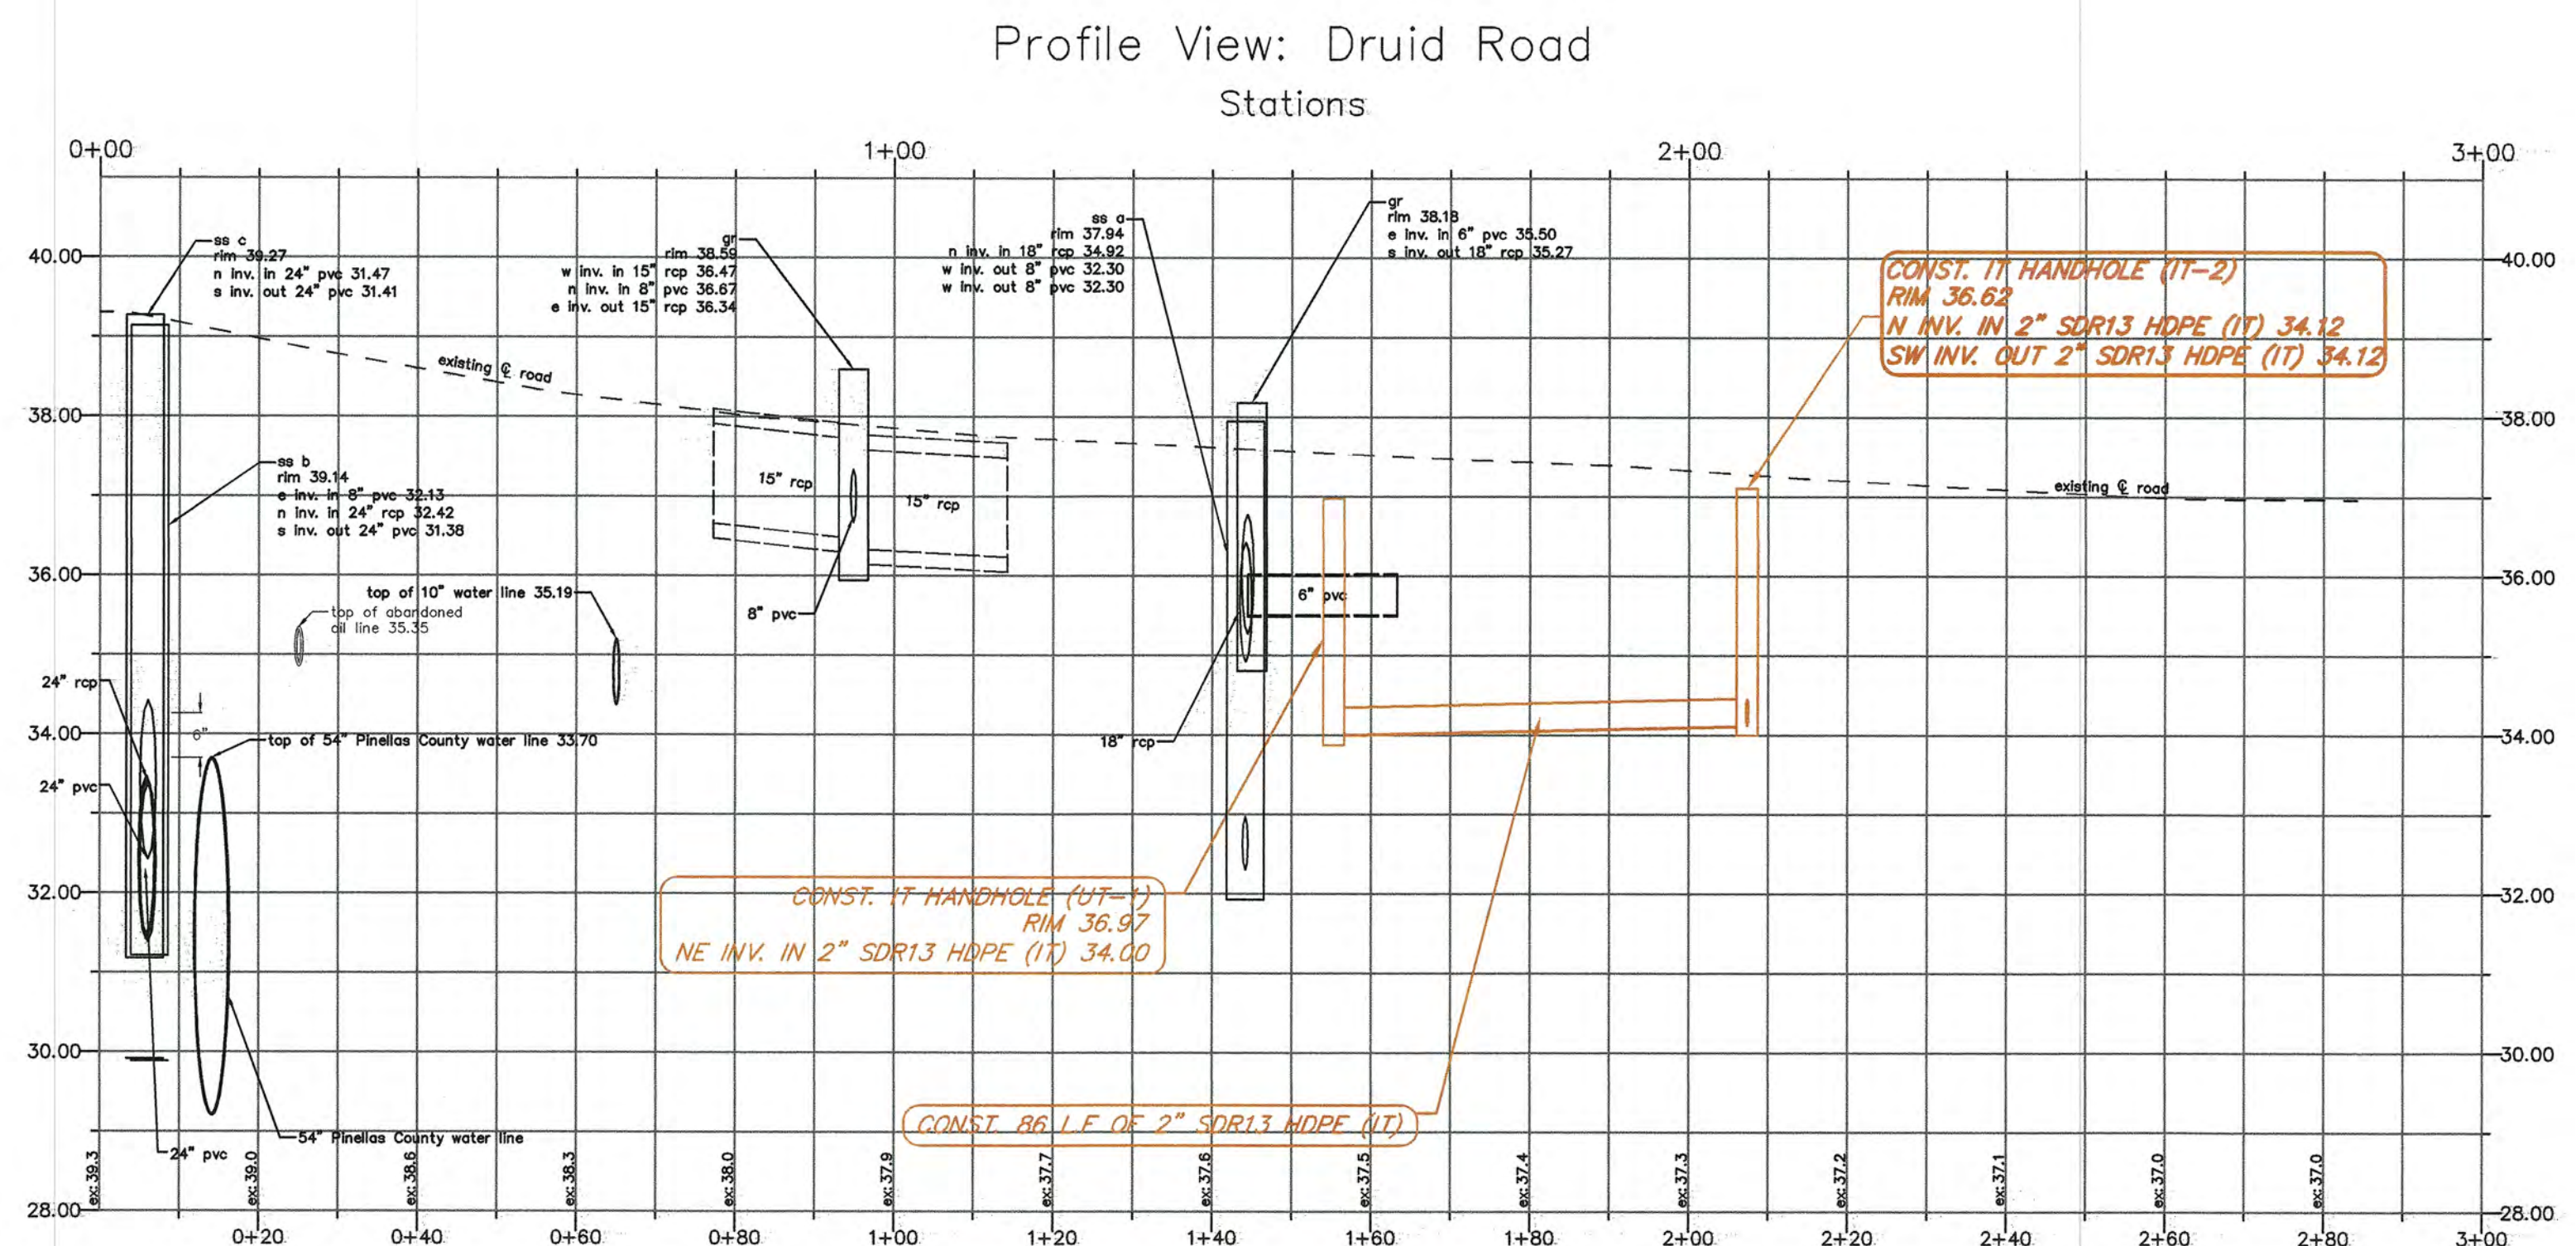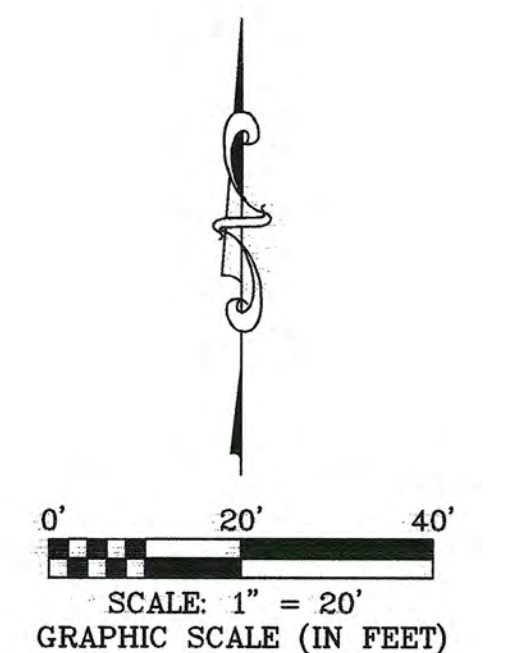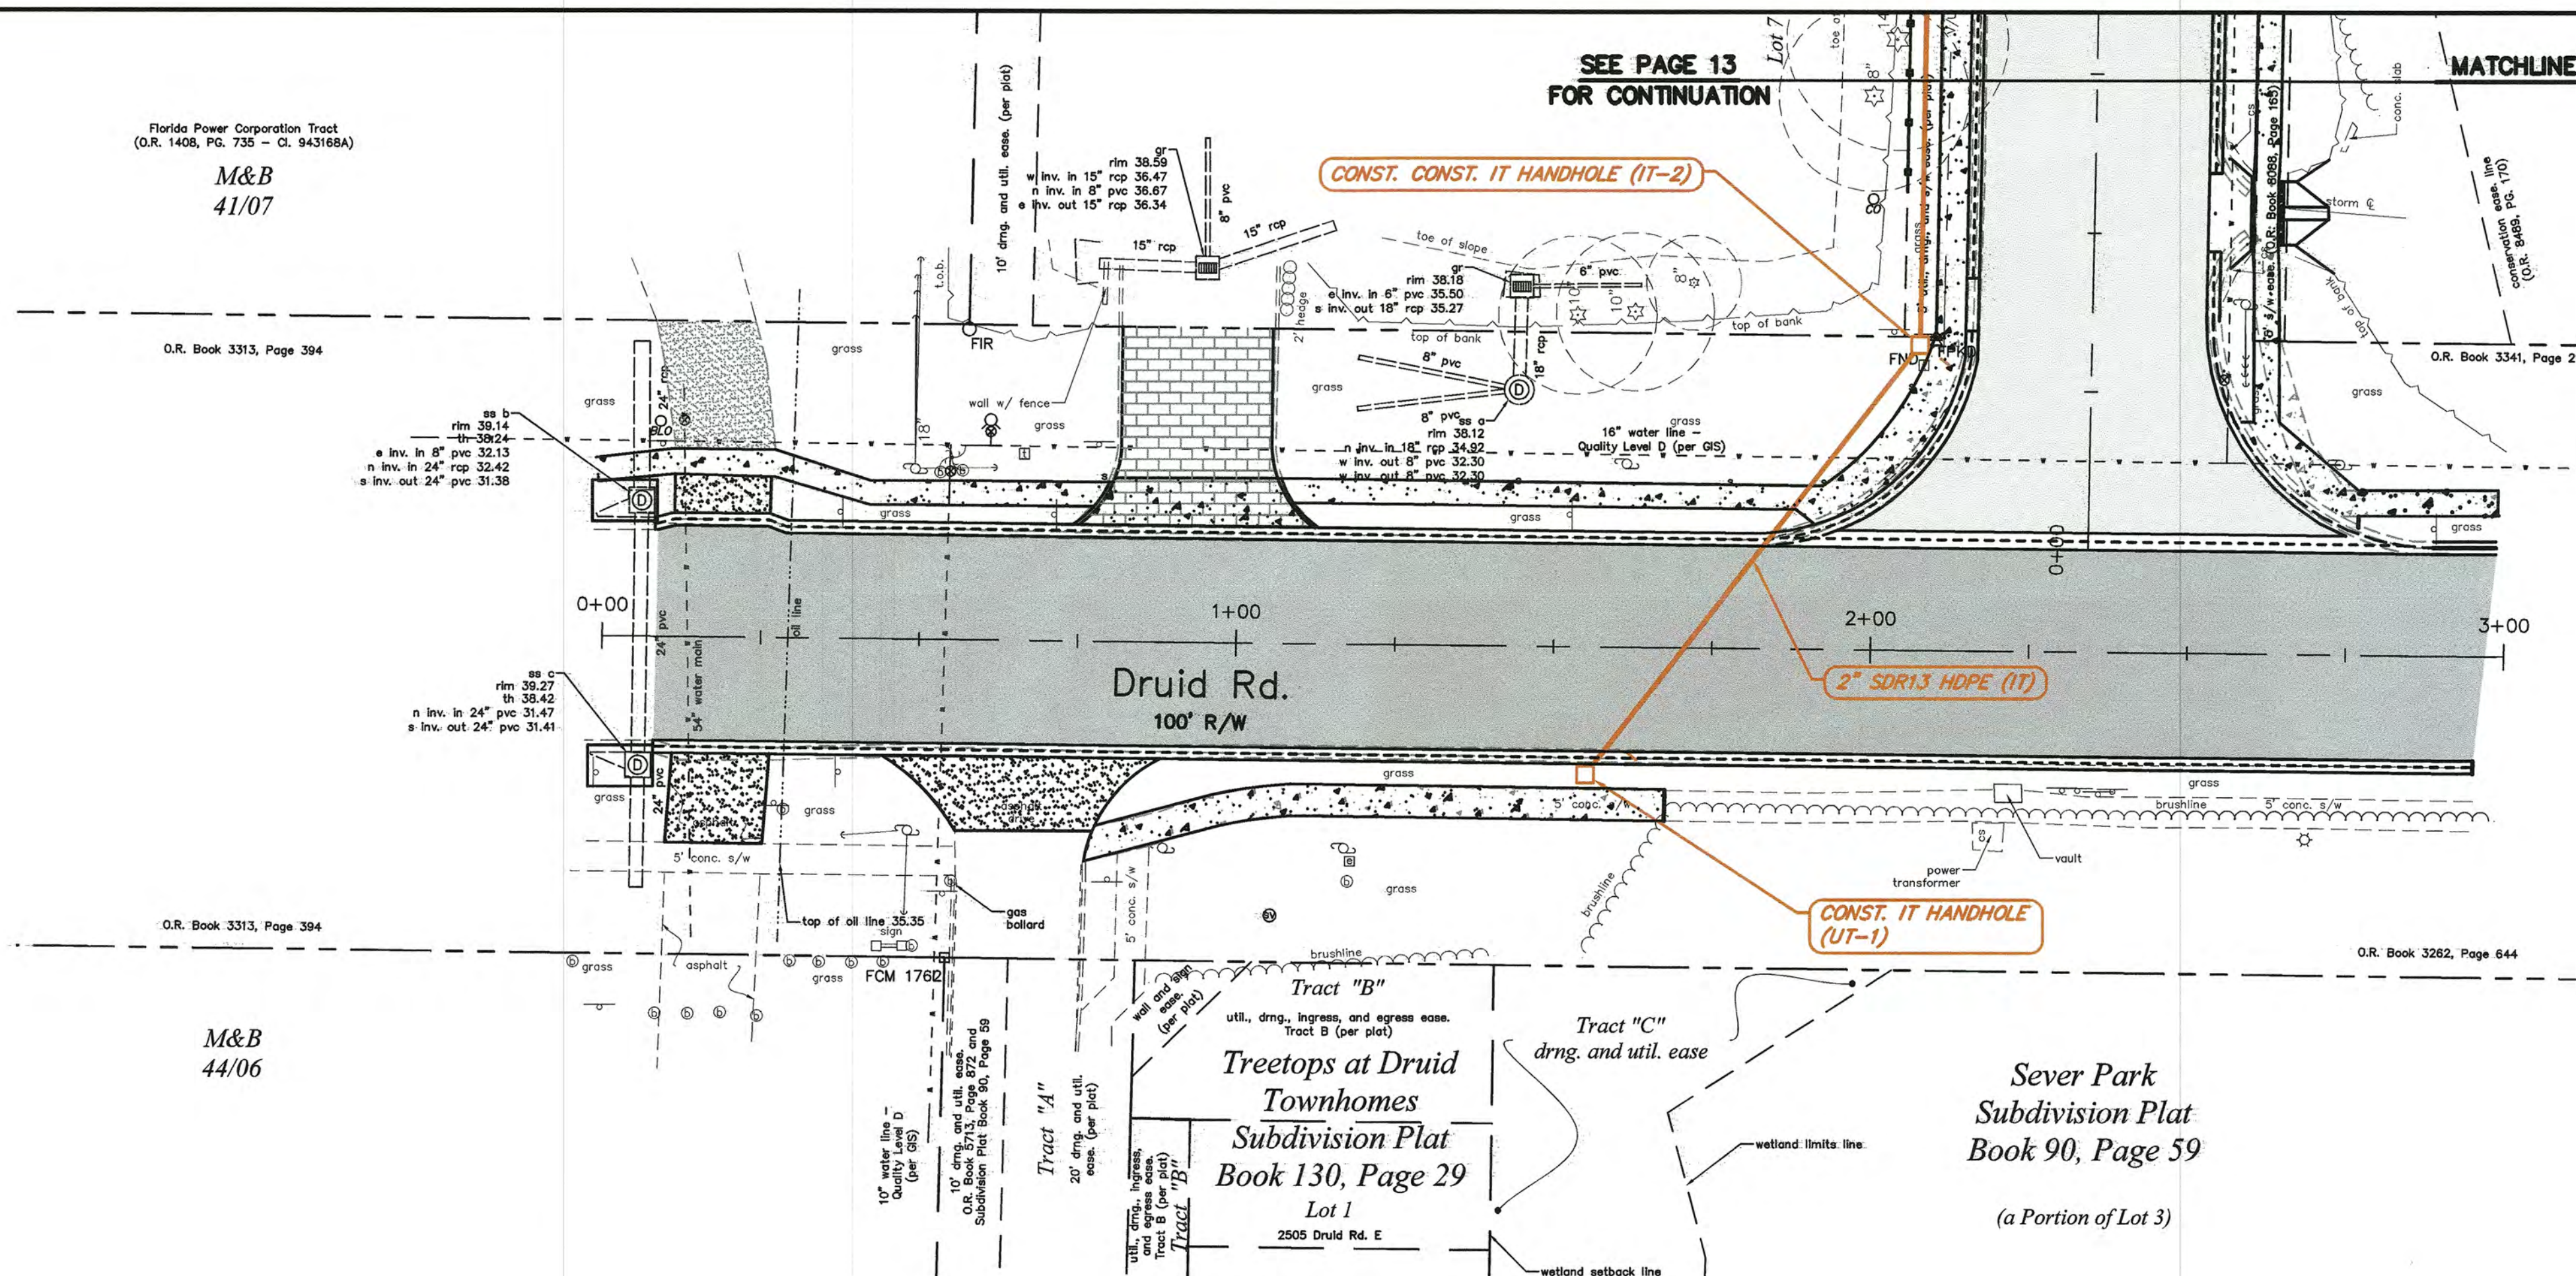



NOTE: Contractor must exercise care when working around any existing trees and/or palms. Any trimming that is required to perform the work must comply with the City of Clearwater's "Proper Tree Pruning Specifications" (Section IV, 900 Series; 910-3; page 105 and 106)

SURVEY NOTES:


- The Horizontal Datum is Florida State Plane Coordinates, N.A.D. 83-99, Florida West Zone.
- The Vertical Datum is the new City Benchmark network, N.A.V.D. 1988.
- Underground utility locations (potable water, reclaimed water, and gas) are derived from survey data (submitted on 07-17-2015 as spotted by Sunshine State One-Call of Florida), together with the best available GIS data as of 08-05-2015.
- Property lines are derived from the best available GIS Parcel data as of 08-05-2015.

**100% PLANS
BID SET**

DWG NAME: 2015030-DSGN CONTRACT NO.: 15-0021-EN JOB NO.: 2015030		FIELD BOOK: 580 DATE DRAWN: 05-27-2016 DESIGNED BY: JWS		SURVEYED BY: SR DRAWN BY: DDM, JR CHECKED BY: PWD		SCALE: VERT. 1" = 2' HORIZ. 1" = 20' SHEET NO.: 12 OF 27	
APPROVED BY: _____ _____		_____ _____		_____ _____		_____ _____	

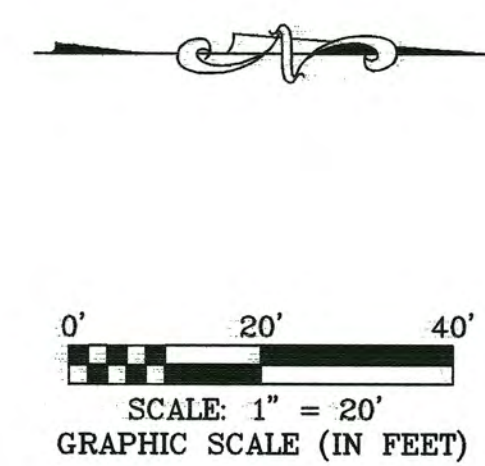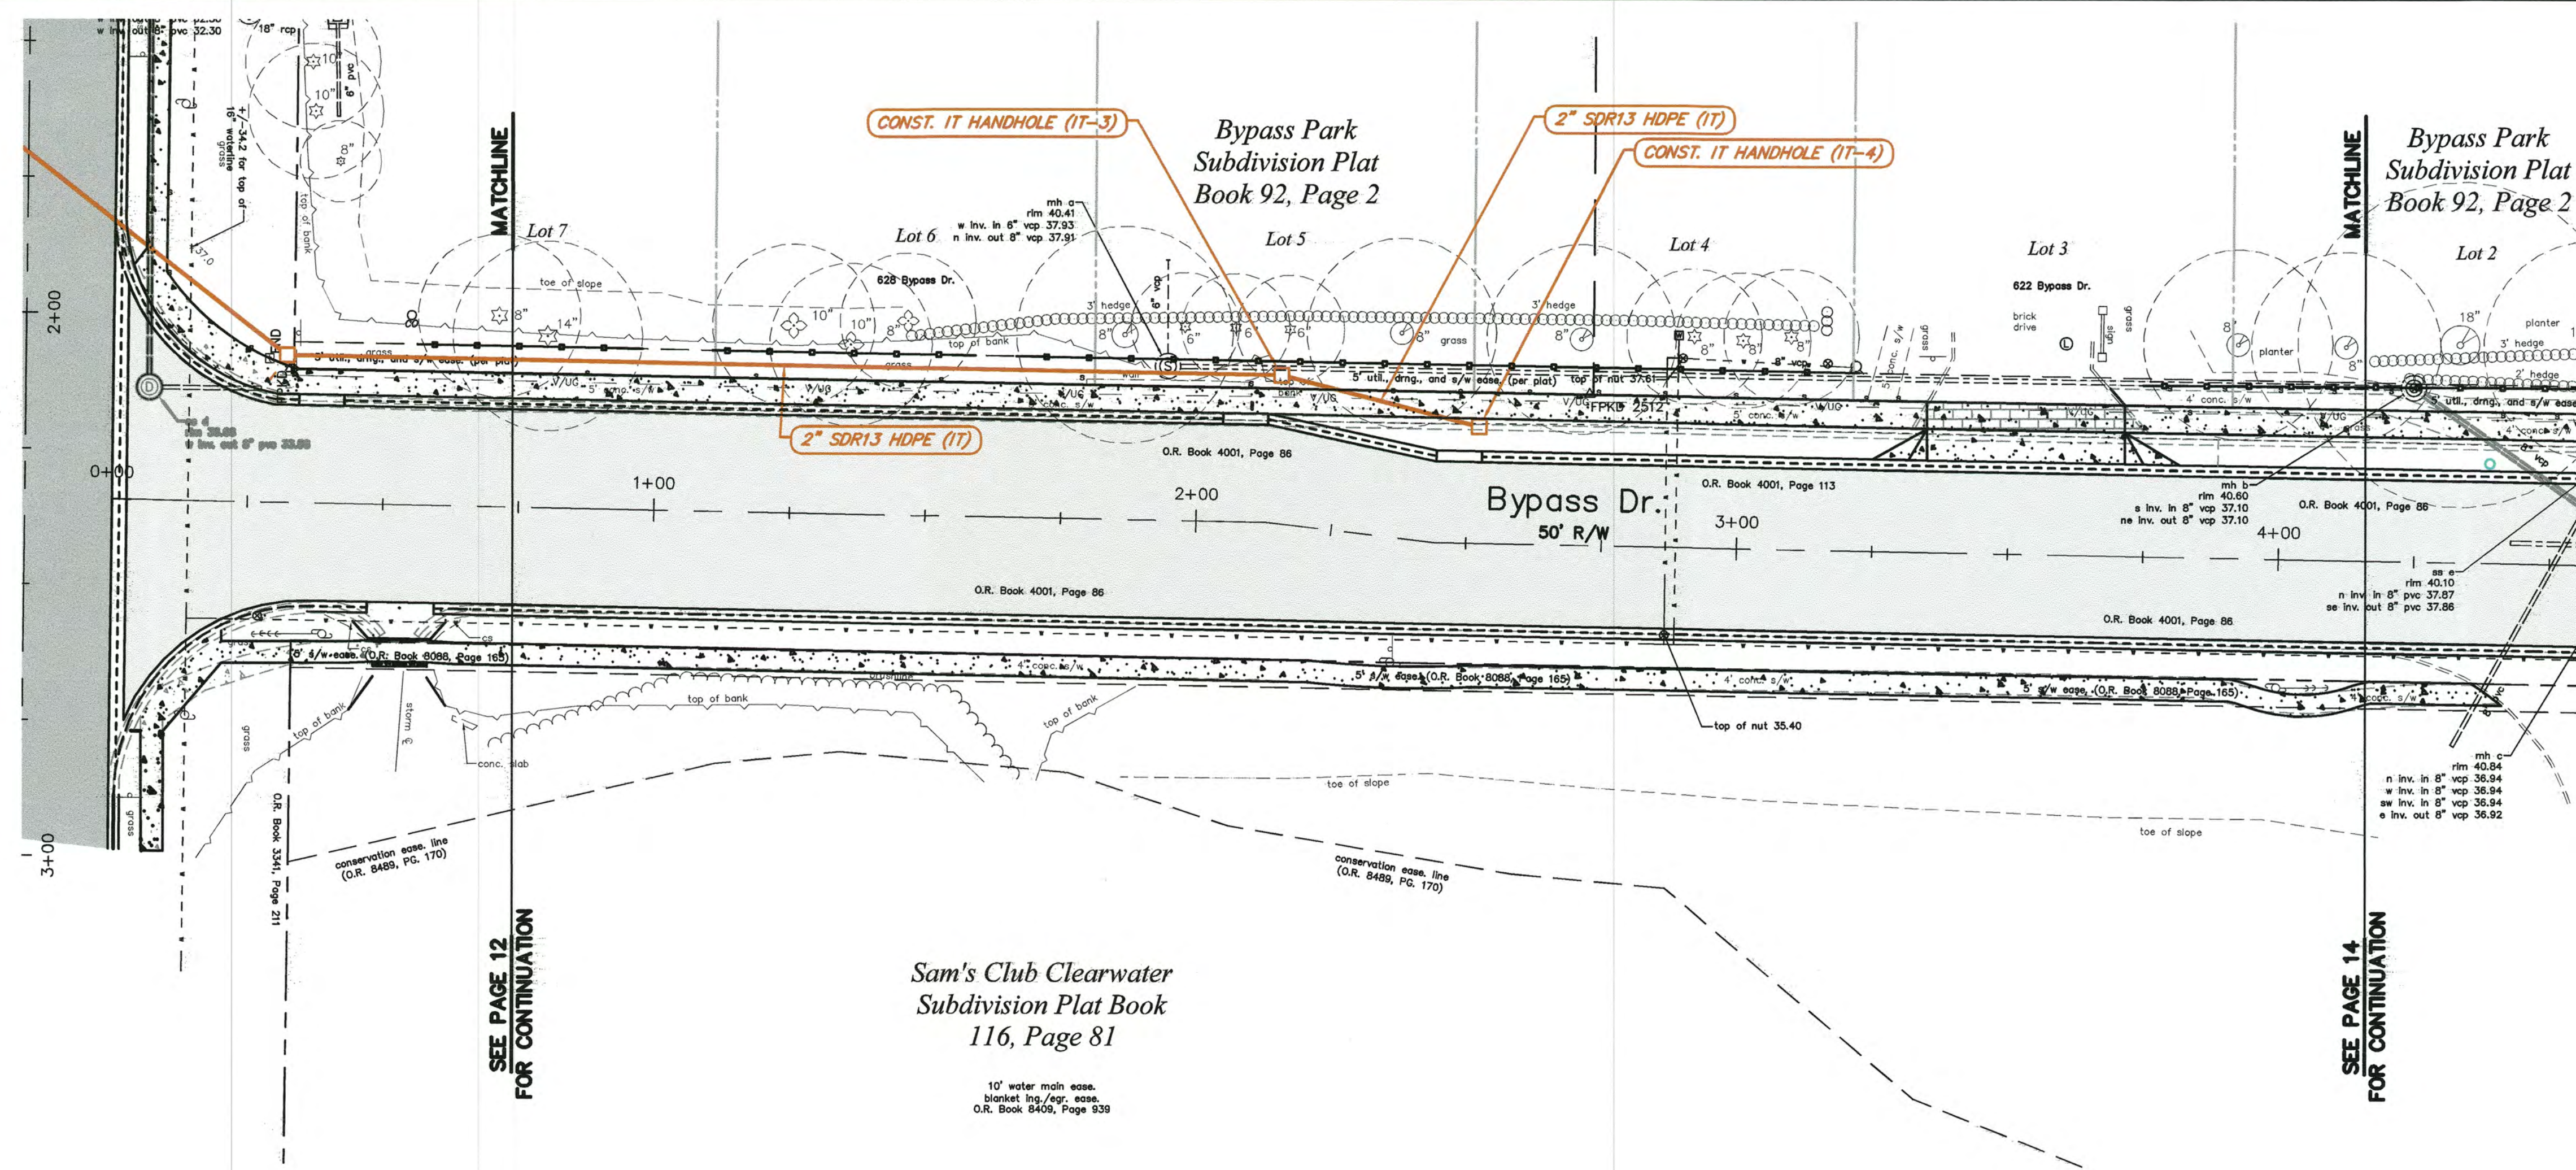

Profile View: Bypass Drive

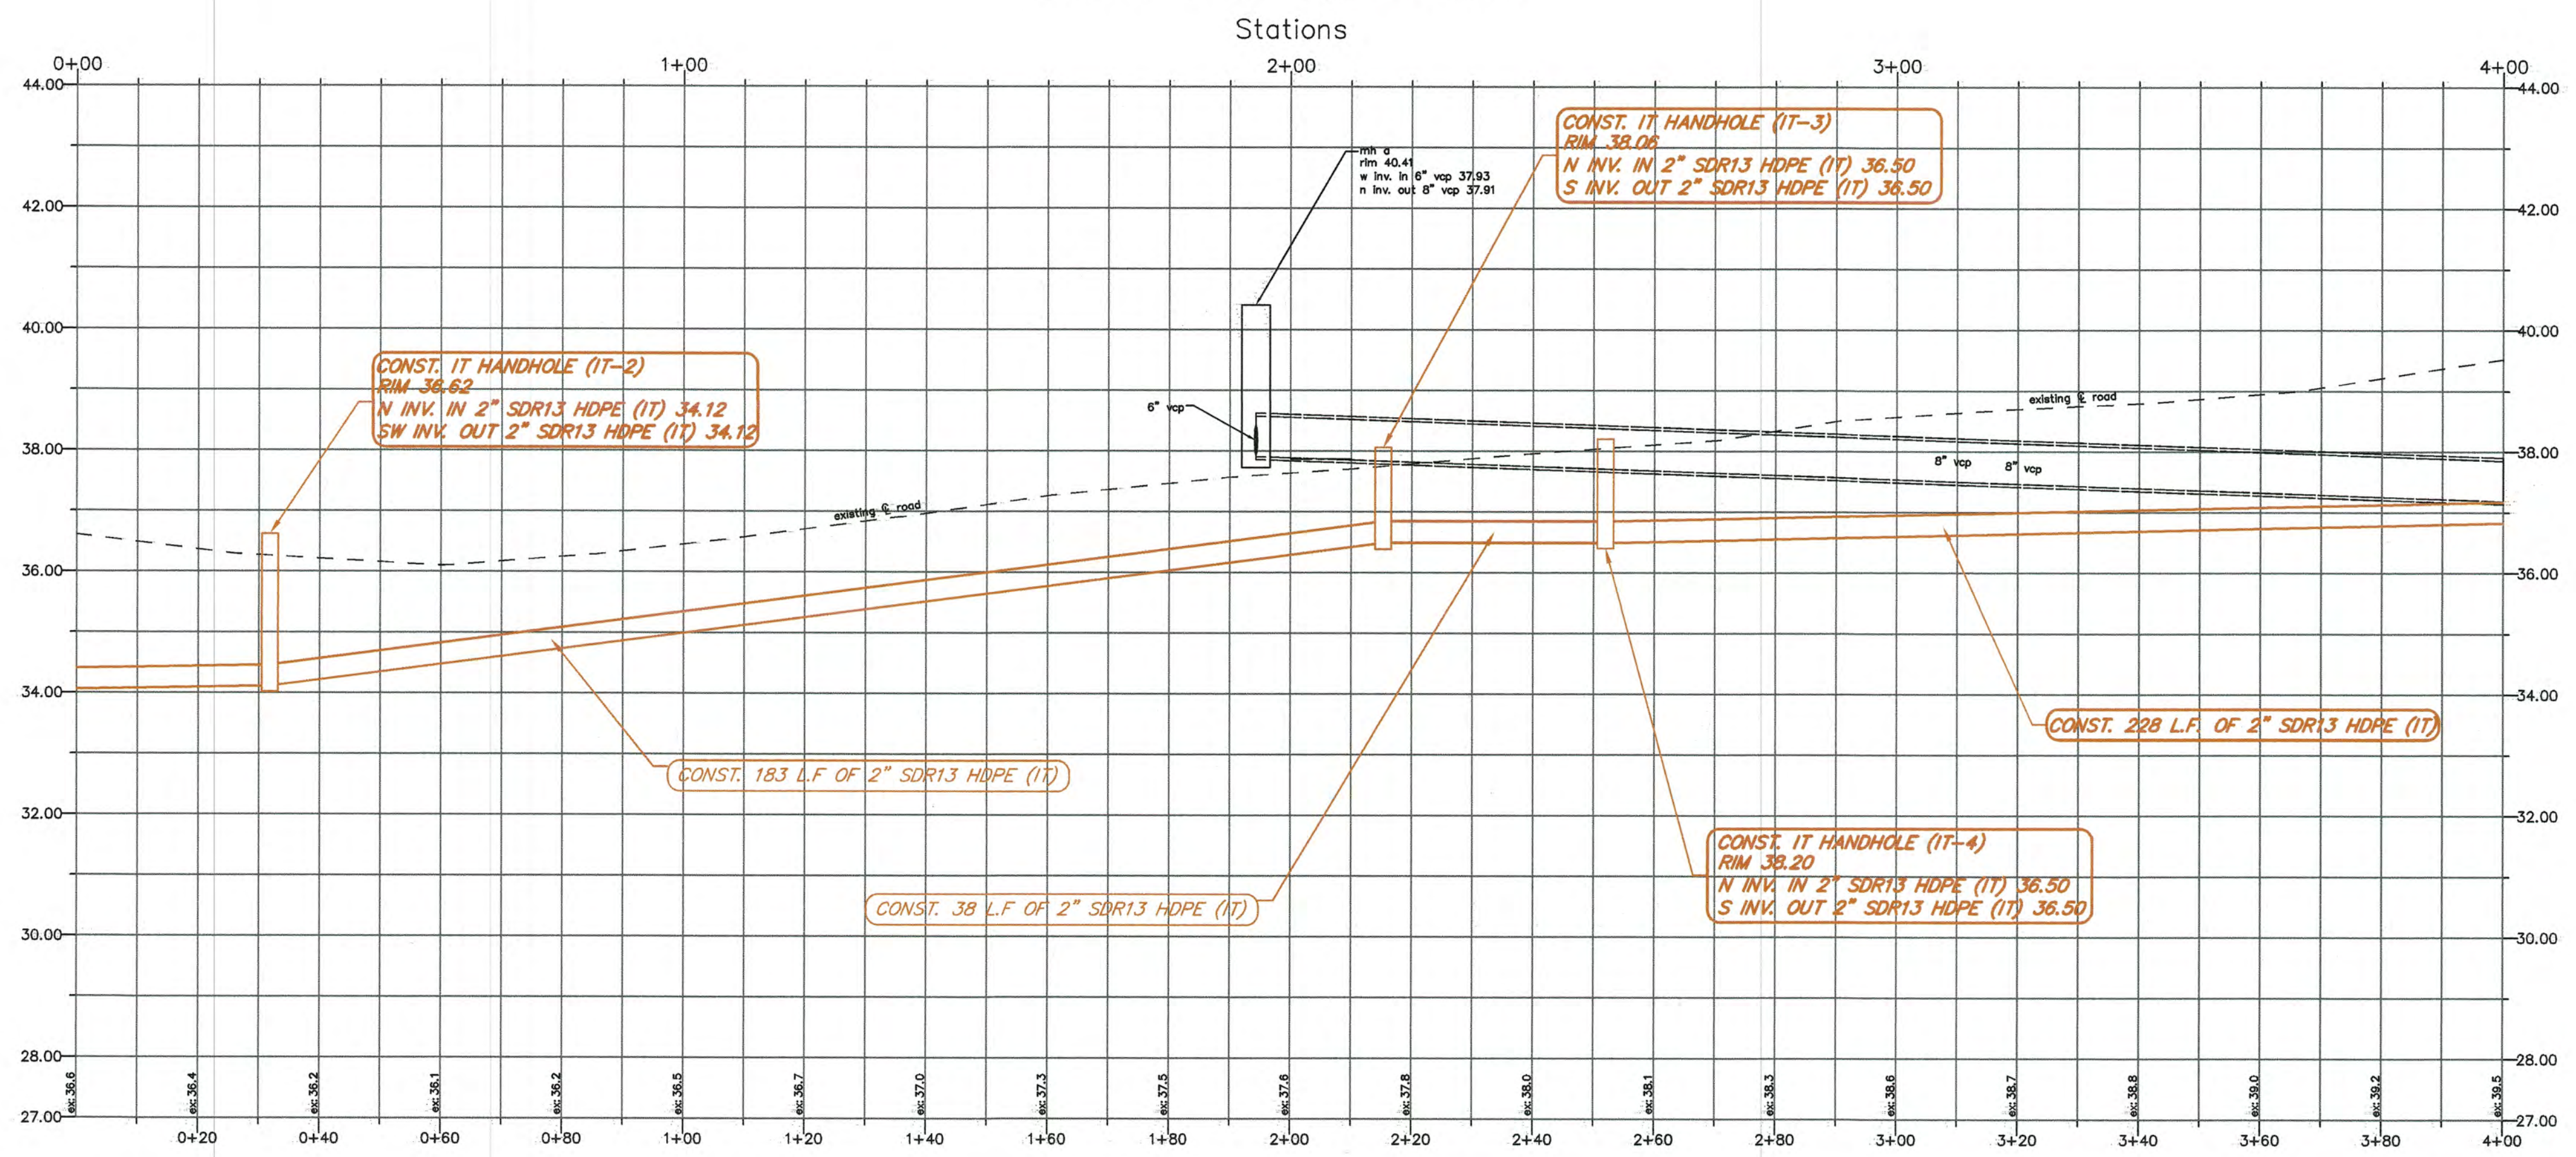

NOTE: Contractor must exercise care when working around any existing trees and/or palms. Any trimming that is required to perform the work must comply with the City of Clearwater's "Proper Tree Pruning Specifications" (Section IV, 900 Series; 910-3; page 105 and 106)

- SURVEY NOTES:**
- The Horizontal Datum is Florida State Plane Coordinates, N.A.D. 83-99, Florida West Zone.
 - The Vertical Datum is the new City Benchmark network, N.A.V.D. 1988.
 - Underground utility locations (potable water, reclaimed water, and gas) are derived from survey data (submitted on 07-17-2015 as spotted by Sunshine State One-Call of Florida), together with the best available GIS data as of 08-05-2015.
 - Property lines are derived from the best available GIS Parcel data as of 08-05-2015.

**100% PLANS
BID SET**

CITY OF CLEARWATER, FLORIDA
ENGINEERING DEPARTMENT
100 S. Myrtle Ave.
Clearwater, FL 33756

CALL 811
SUNSHINE STATE
ONE CALL
OF FLORIDA
www.callsunshine.com
(800) 432-4770
MIN. 48 HOURS
BEFORE YOU EXCAVATE

Bypass Drive Improvements
Plan and Profile - IT Conduit
Bypass Drive Alignment 0+00 Through 4+00

DWG NAME: 2015030-DSGN	FIELD BOOK: 580	SURVEYED BY: SR	SCALE: VERT. 1" = 2'
CONTRACT NO.: 15-0021-EN	DATE DRAWN: 05-27-2016	DRAWN BY: DDM, JR	HORIZ. 1" = 20'
JOB NO.: 2015030	DESIGNED BY: JWS	CHECKED BY: PWD	SHEET NO.: 13 OF 27
APPROVED BY: _____		DATE: _____	

REVISION	BY	DATE

3/1/21

3/1/21



DATE SIGNED

ELLIOT SHORRO

REGISTERED PROFESSIONAL ENGINEER


PROFESSIONAL ENGINEER NUMBER PE 56746

STATE OF FLORIDA

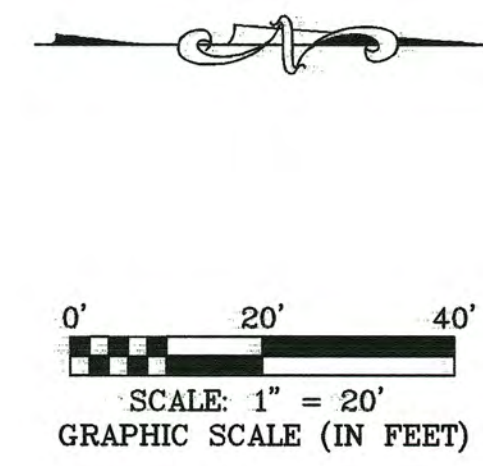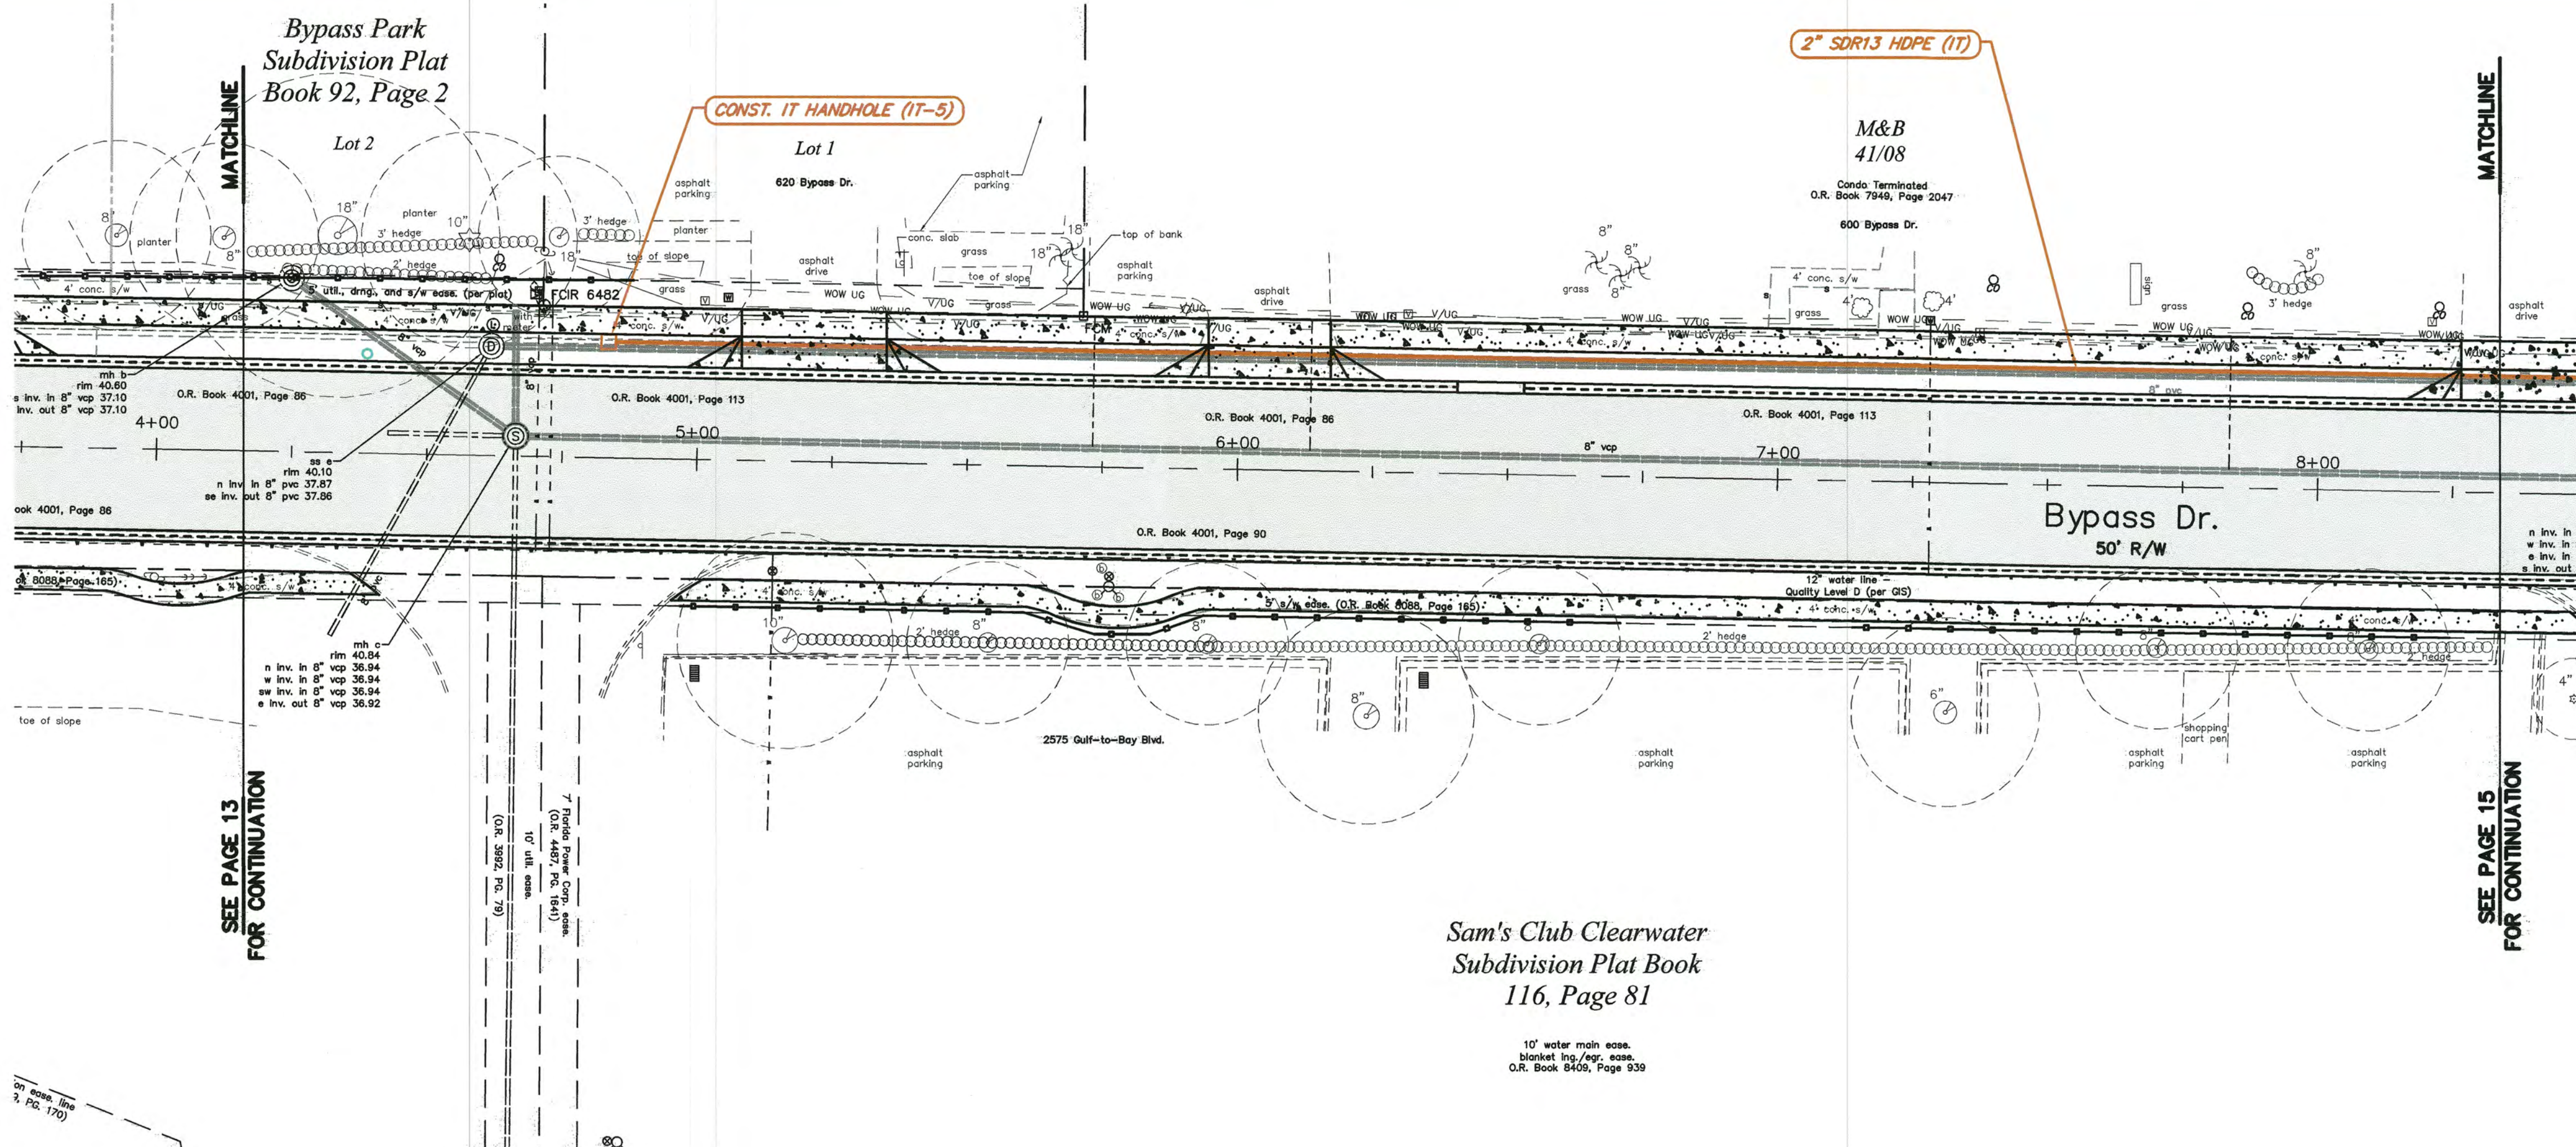

Sam's Club Clearwater
Subdivision Plat Book
116, Page 81

Profile View: Bypass Drive

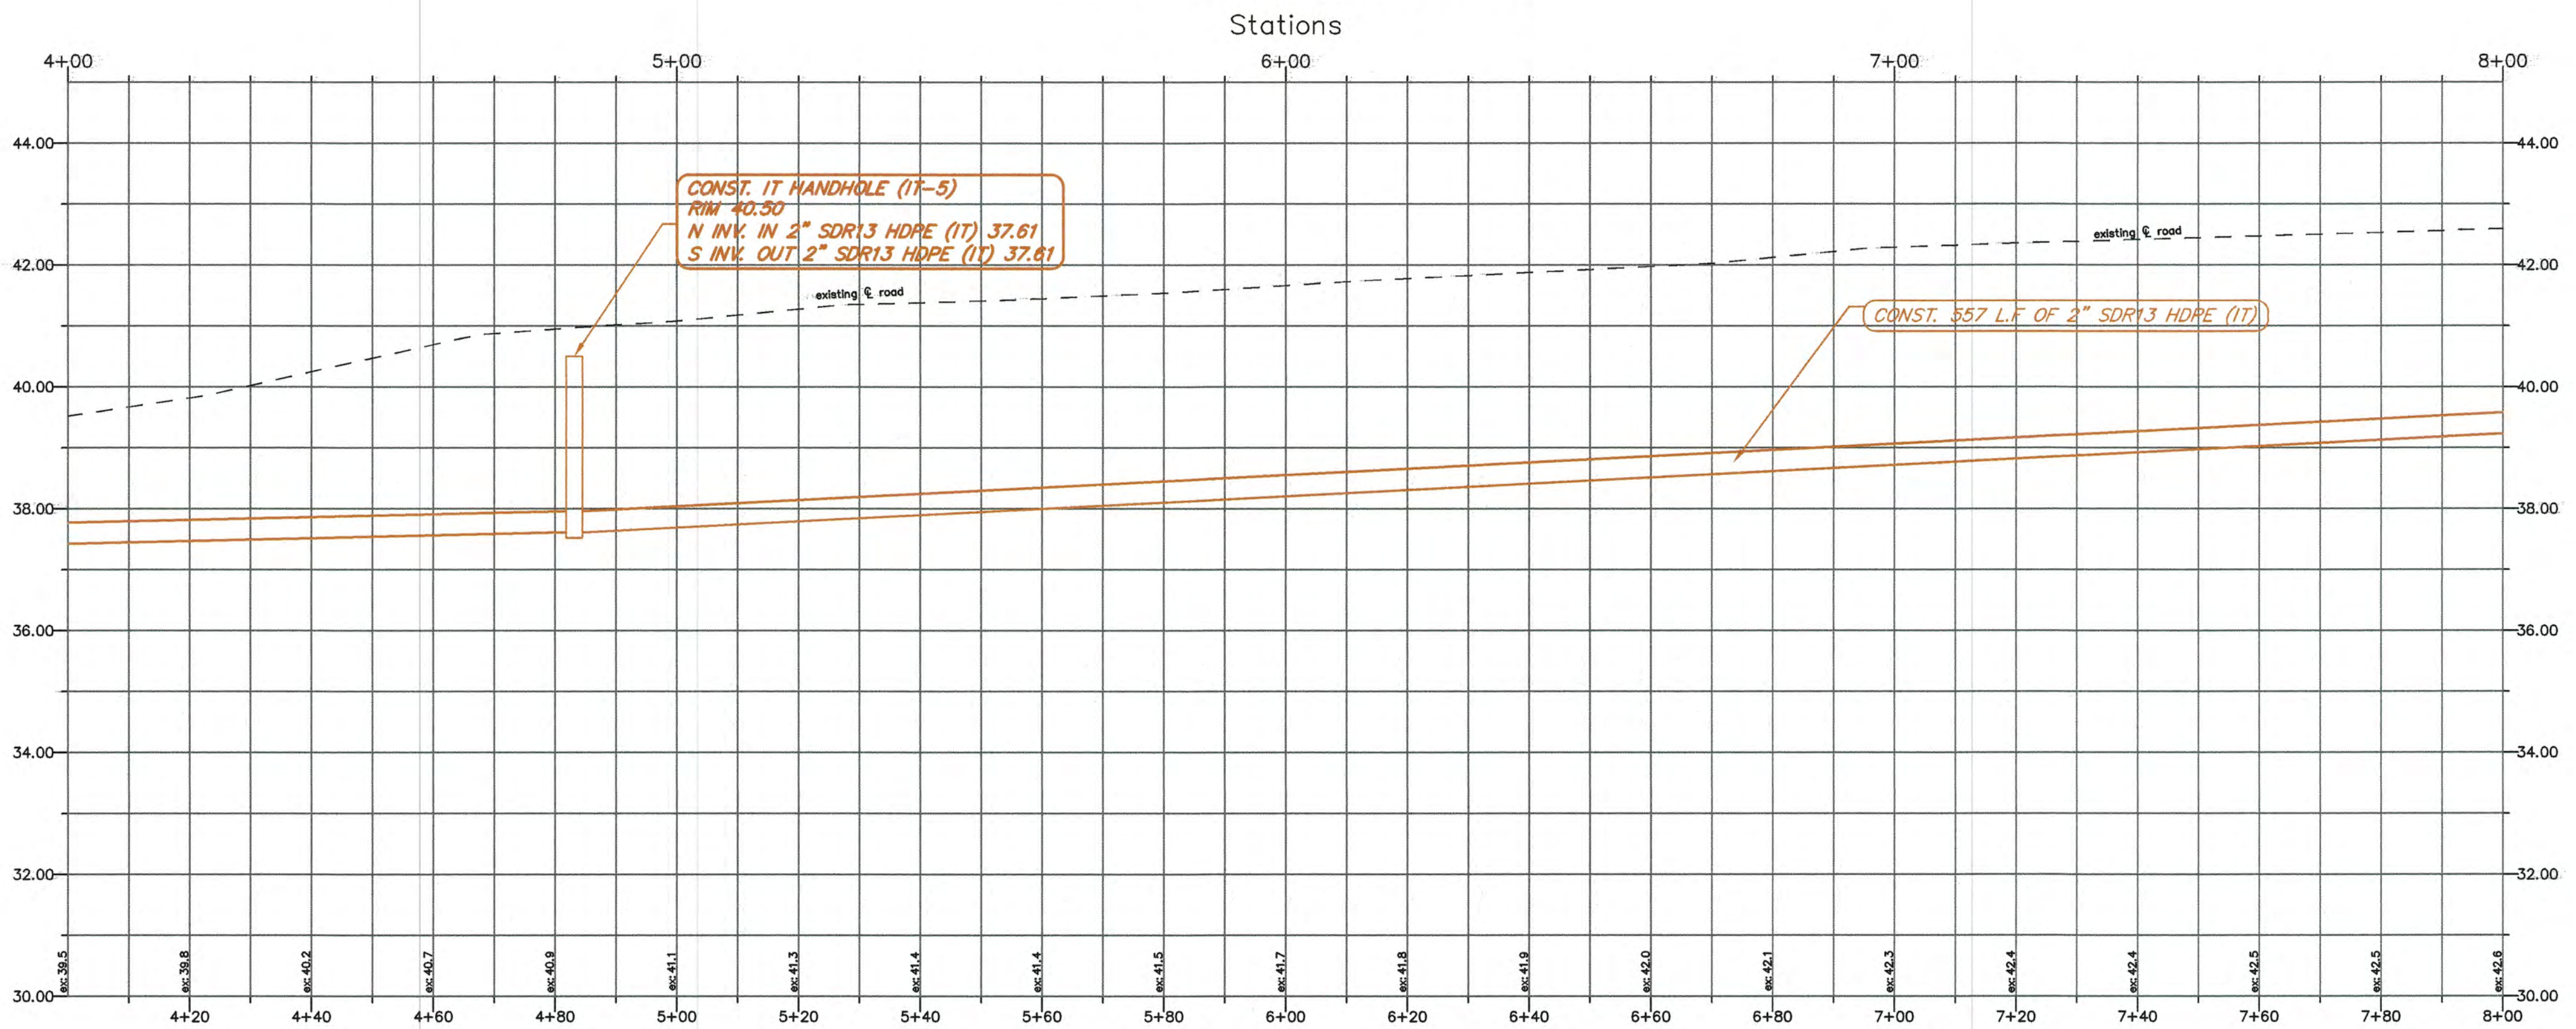


NOTE: Contractor must exercise care when working around any existing trees and/or palms. Any trimming that is required to perform the work must comply with the City of Clearwater's "Proper Tree Pruning Specifications" (Section IV, 900 Series; 910-3; page 105 and 106)


- SURVEY NOTES:**
- The Horizontal Datum is Florida State Plane Coordinates, N.A.D. 83-99, Florida West Zone.
 - The Vertical Datum is the new City Benchmark network, N.A.V.D. 1988.
 - Underground utility locations (potable water, reclaimed water, and gas) are derived from survey data (submitted on 07-17-2015 as spotted by Sunshine State One-Call of Florida), together with the best available GIS data as of 08-05-2015.
 - Property lines are derived from the best available GIS Parcel data as of 08-05-2015.

**100% PLANS
BID SET**

REVISION BY DATE			CITY OF CLEARWATER, FLORIDA ENGINEERING DEPARTMENT 100 S. Myrtle Ave. Clearwater, FL 33756			Bypass Drive Improvements Plan and Profile - IT Conduit Bypass Drive Alignment 4+00 Through 8+00			DWG NAME: 2015030-DSGN CONTRACT NO.: 15-0021-EN JOB NO.: 2015030 FIELD BOOK: 580 DATE DRAWN: 05-27-2016 DESIGNED BY: JWS SURVEYED BY: SR DRAWN BY: DDM, JR CHECKED BY: PWD SCALE: VERT. 1" = 2' HORIZ. 1" = 20' SHEET NO.: 14 OF 27 APPROVED BY: _____ DATE: _____		
------------------------	--	--	---	--	--	--	--	--	--	--	--

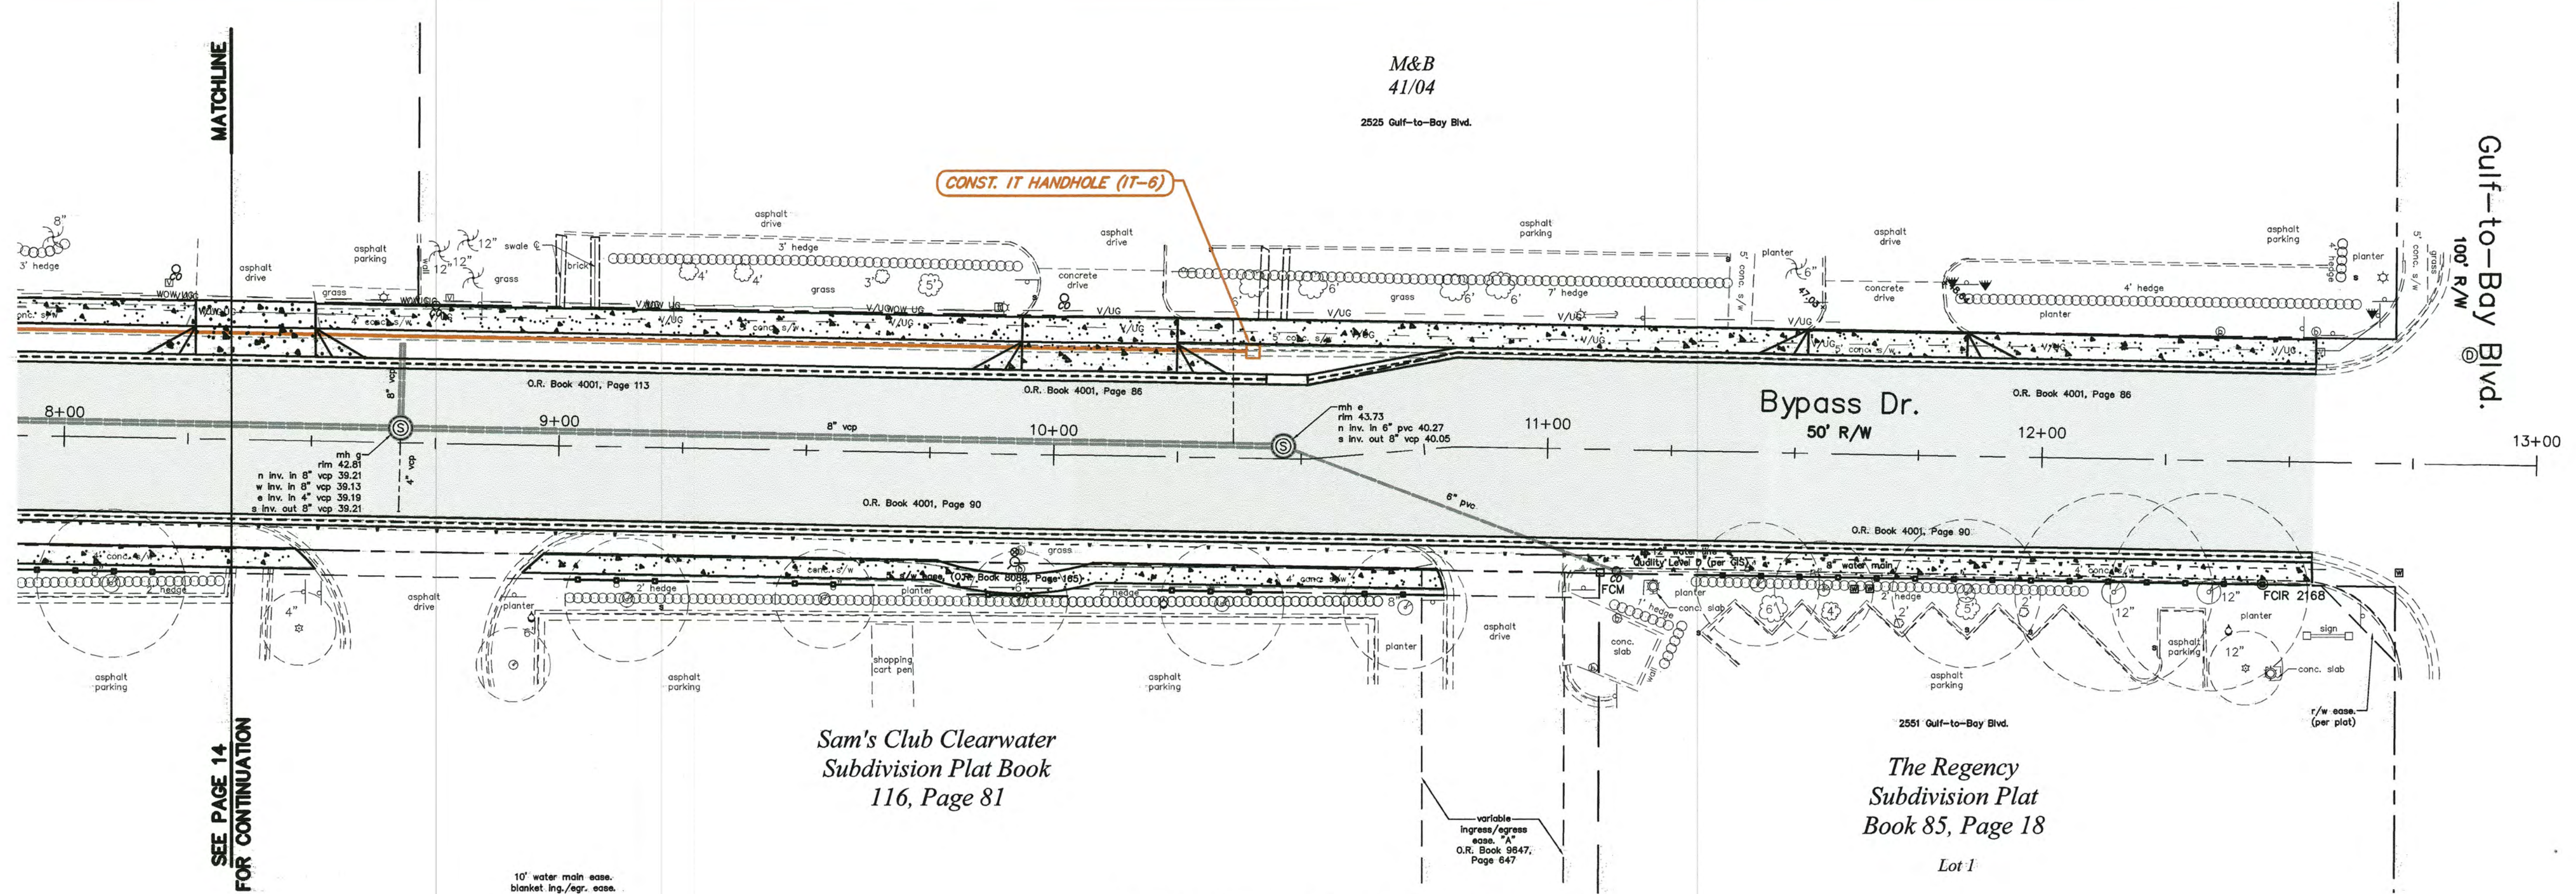

Profile View: Bypass Drive
Stations

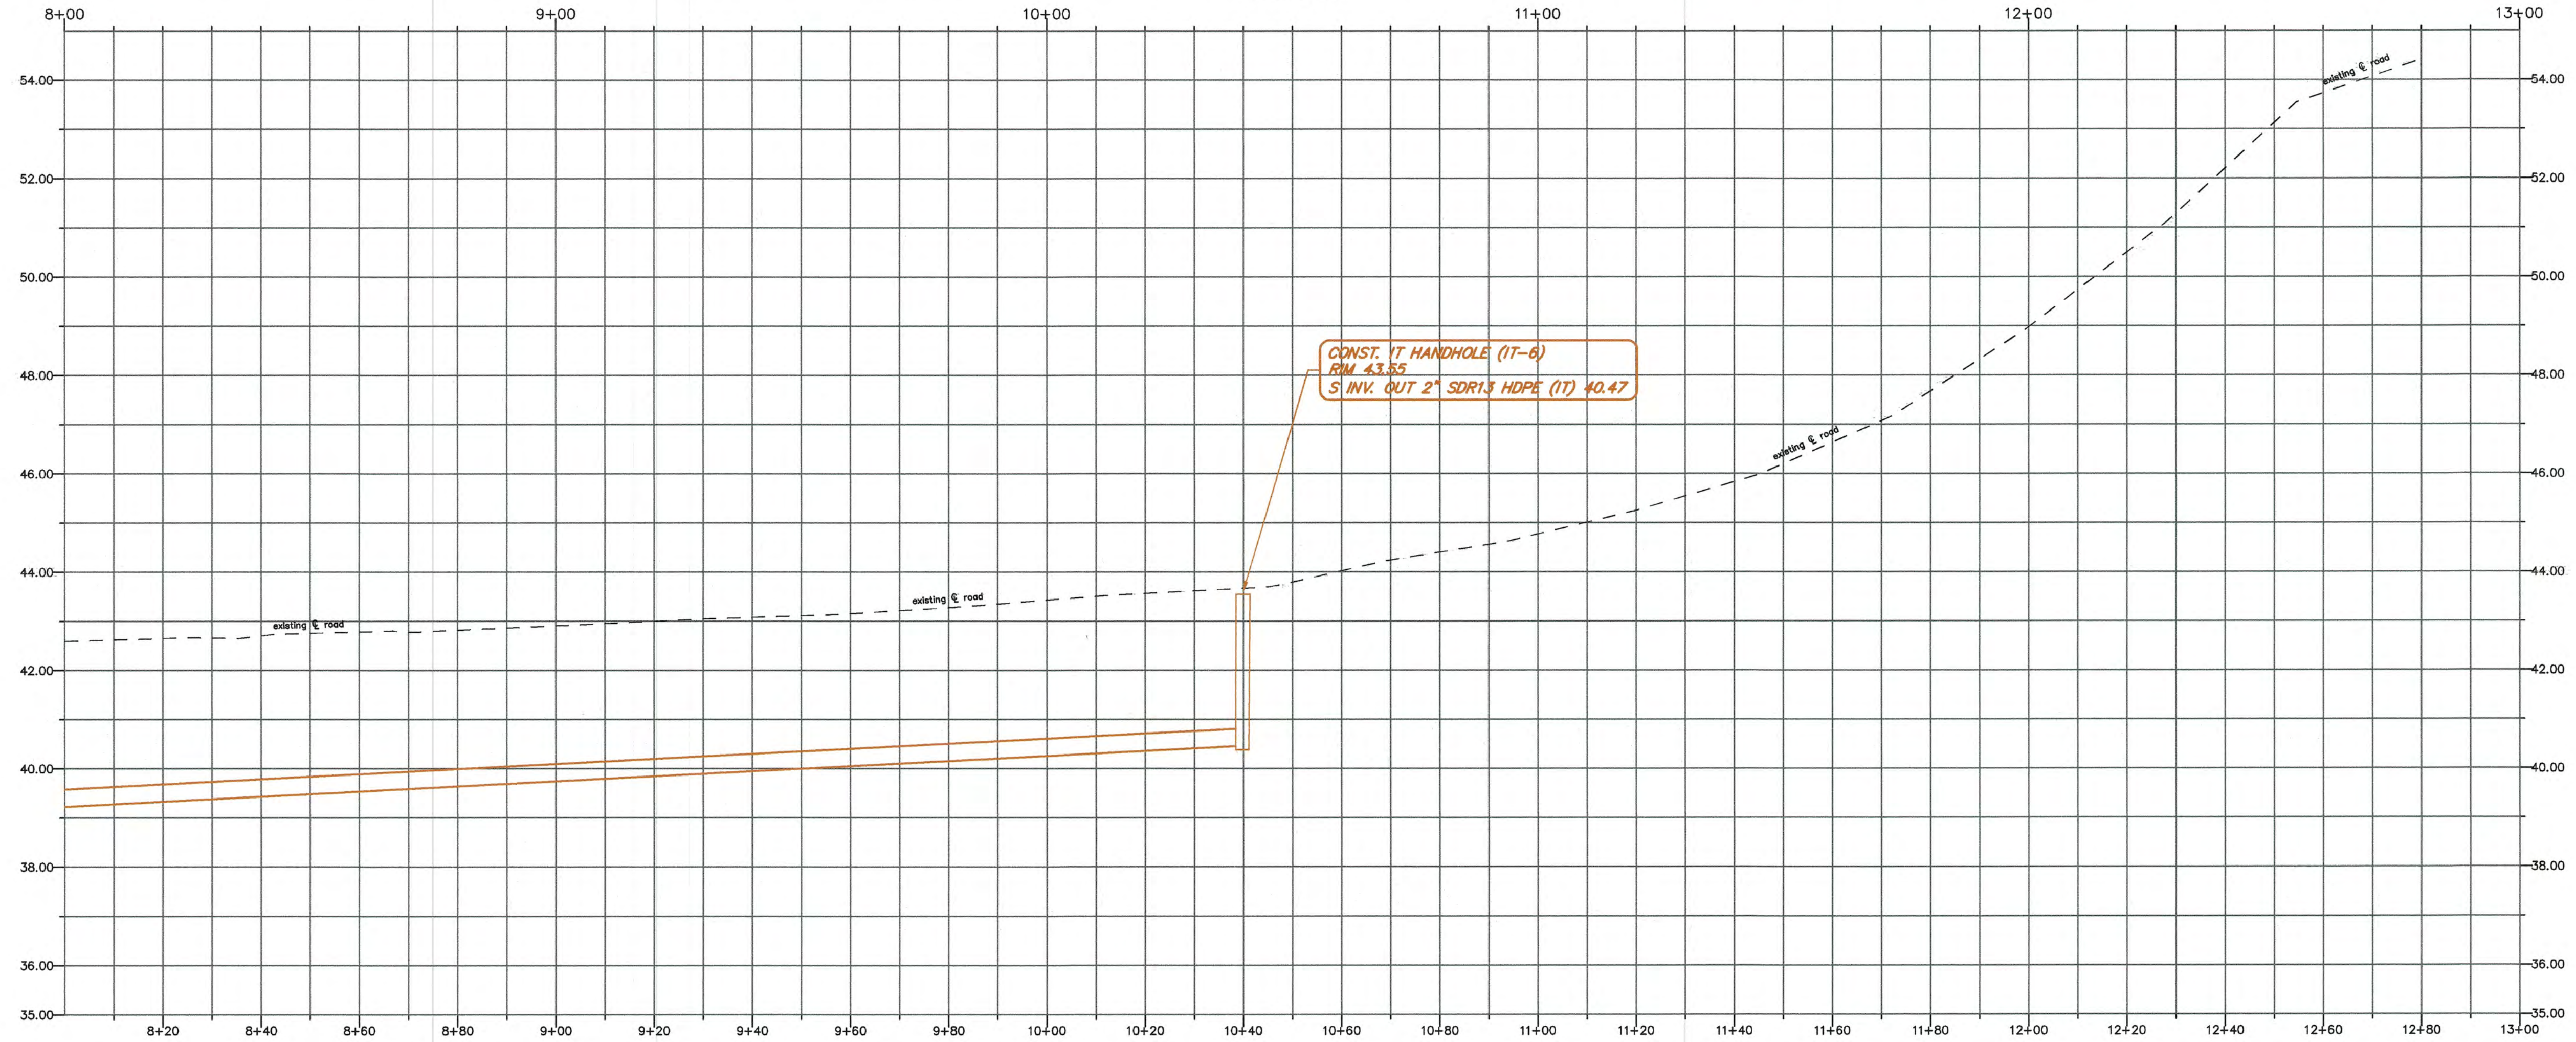


NOTE: Contractor must exercise care when working around any existing trees and/or palms. Any trimming that is required to perform the work must comply with the City of Clearwater's "Proper Tree Pruning Specifications" (Section IV, 900 Series; 910-3; page 105 and 106)

- SURVEY NOTES:**
- The Horizontal Datum is Florida State Plane Coordinates, N.A.D. 83-99, Florida West Zone.
 - The Vertical Datum is the new City Benchmark network, N.A.V.D. 1988.
 - Underground utility locations (potable water, reclaimed water, and gas) are derived from survey data (submitted on 07-17-2015 as spotted by Sunshine State One-Call of Florida), together with the best available GIS data as of 08-05-2015.
 - Property lines are derived from the best available GIS Parcel data as of 08-05-2015.

**100% PLANS
BID SET**


--	--	

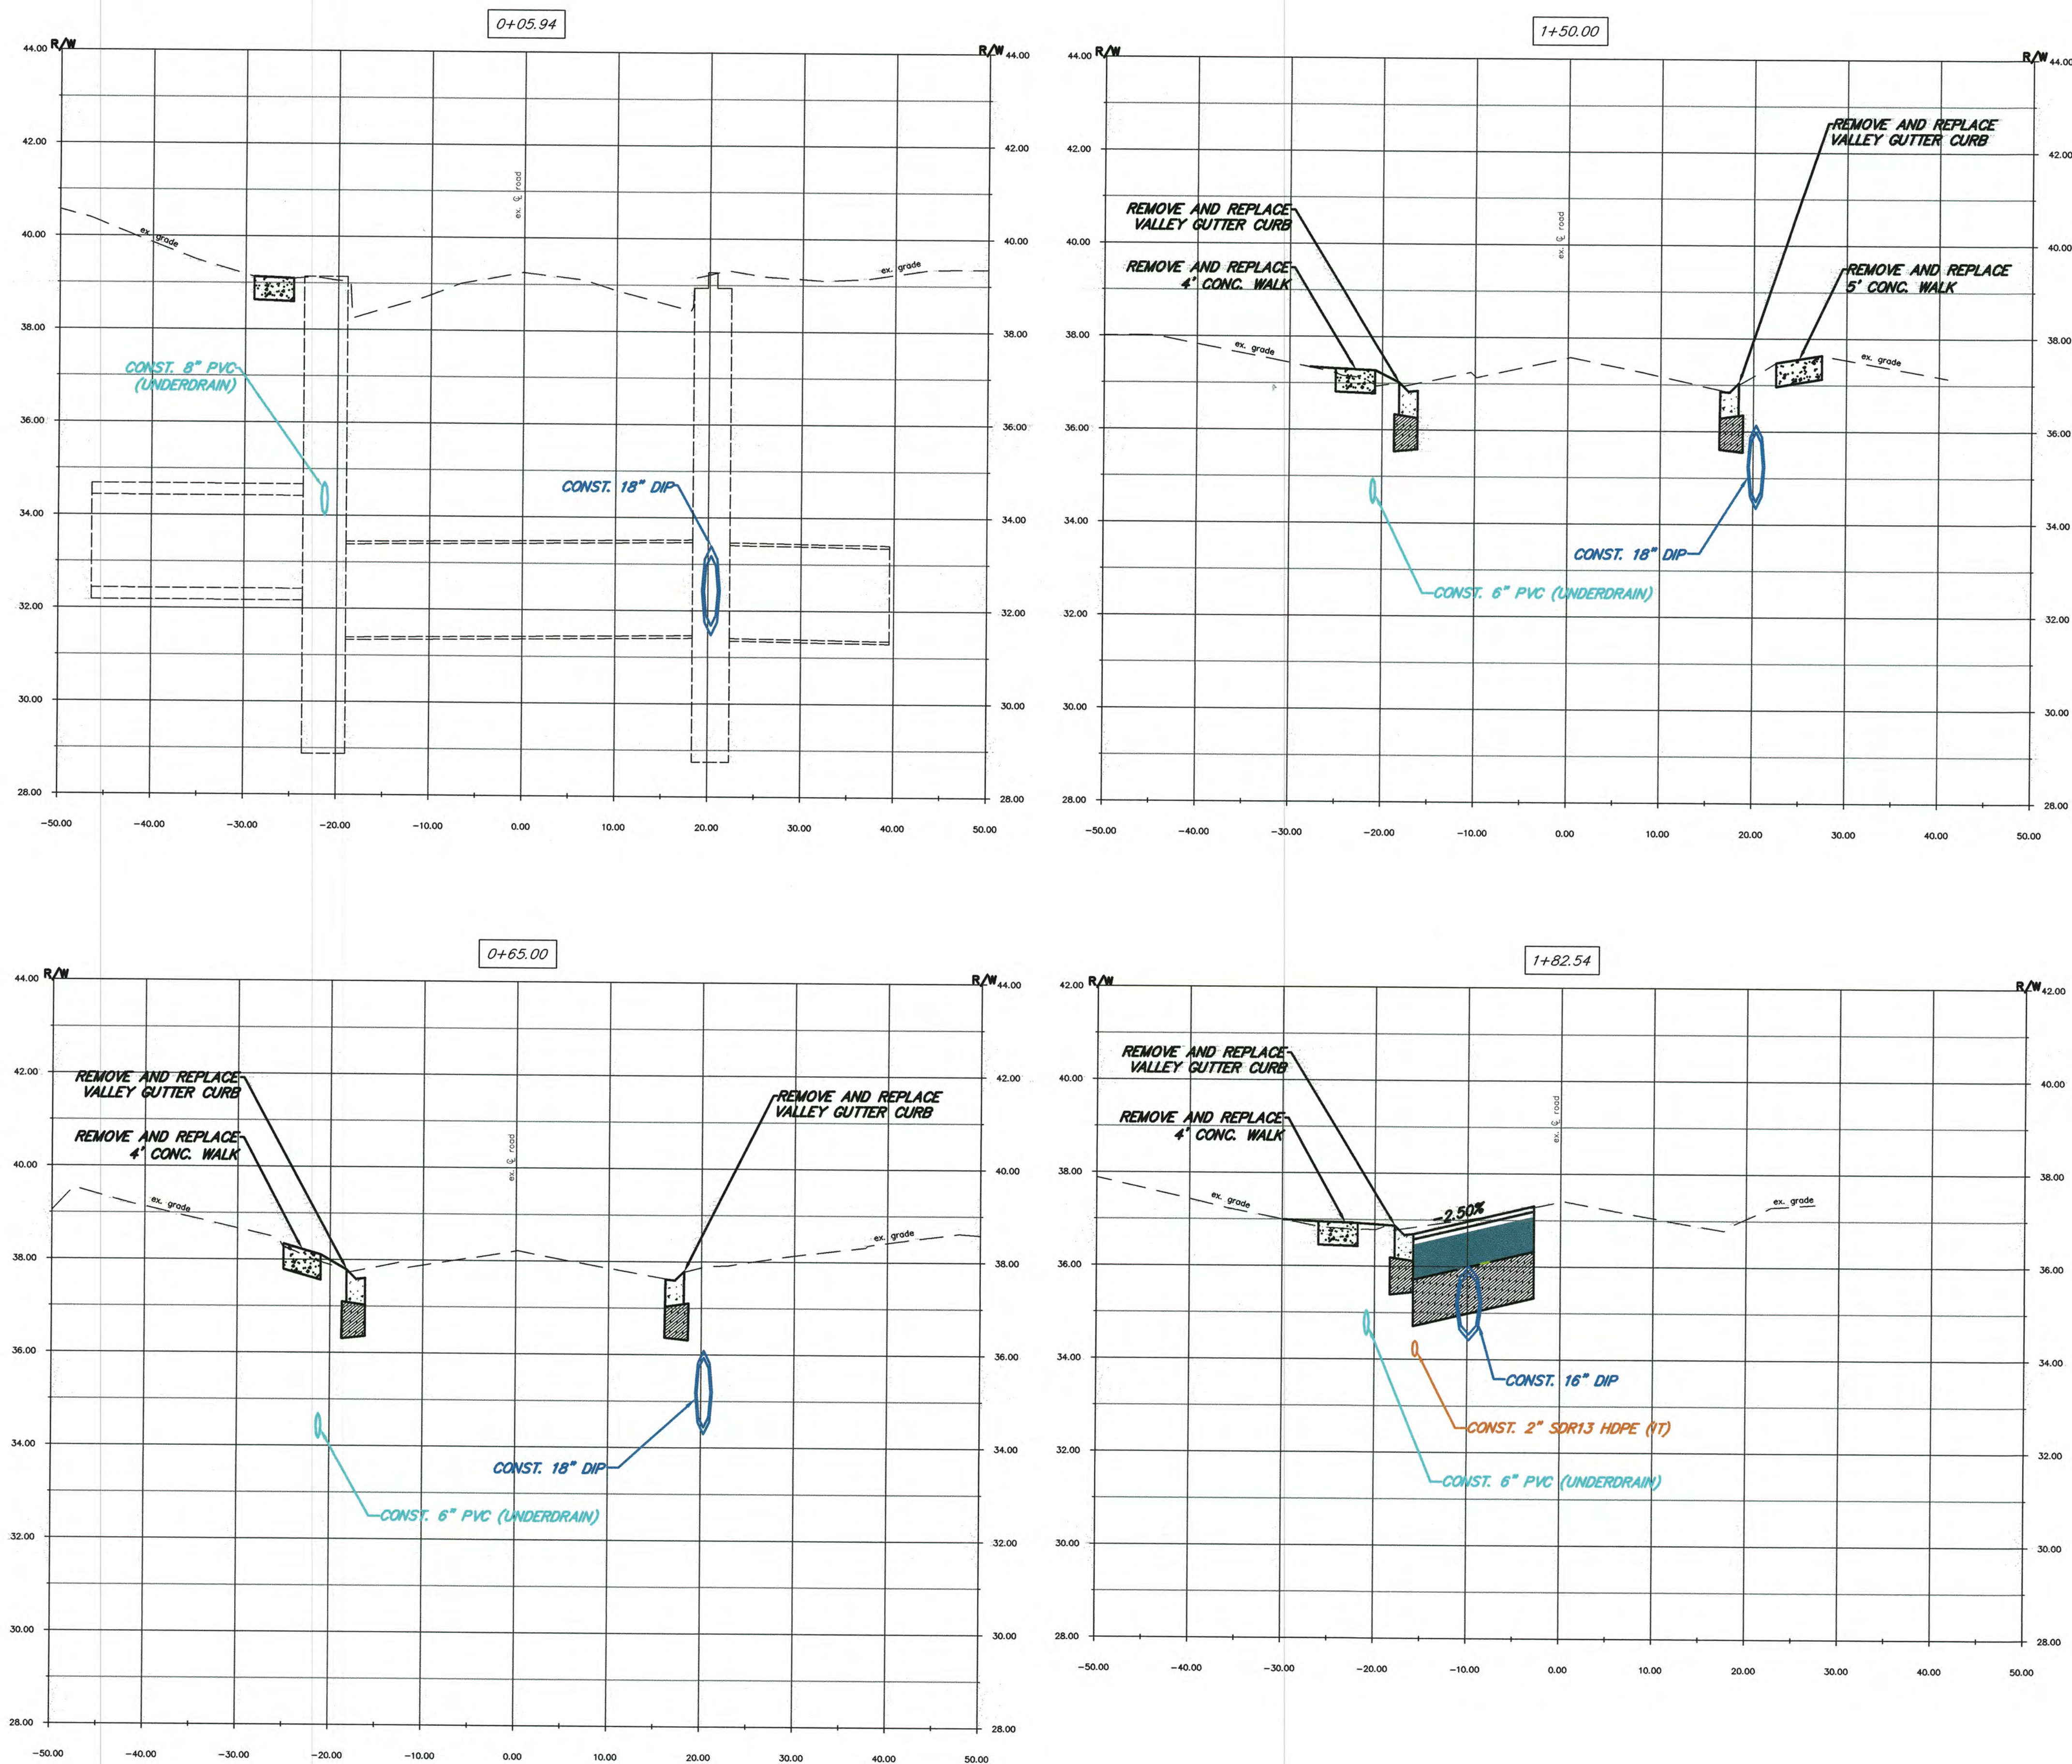

NOTE: Fill not anticipated.



100% PLANS
BID SET

REVISION BY DATE		CITY OF CLEARWATER, FLORIDA ENGINEERING DEPARTMENT 100 S. Myrtle Ave. Clearwater, FL 33756		CALL 811 SUNSHINE STATE ONE CALL OF FLORIDA www.callsunshine.com (800) 432-4770 MIN. 48 HOURS BEFORE YOU EXCAVATE		Bypass Drive Improvements Cross Sections Druid Road Alignment 0+00 Through 2+75		DWG NAME: 2015030-DSGN CONTRACT NO.: 15-0021-EN JOB NO.: 2015030 FIELD BOOK: 580 DATE DRAWN: 05-27-2016 DESIGNED BY: JWS SURVEYED BY: SR DRAWN BY: DDM, JR CHECKED BY: PWD SCALE: 1" = 2' VERT. 1" = 10' SHEET NO.: 16 OF 27	
------------------------	--	---	--	--	--	---	--	---	--

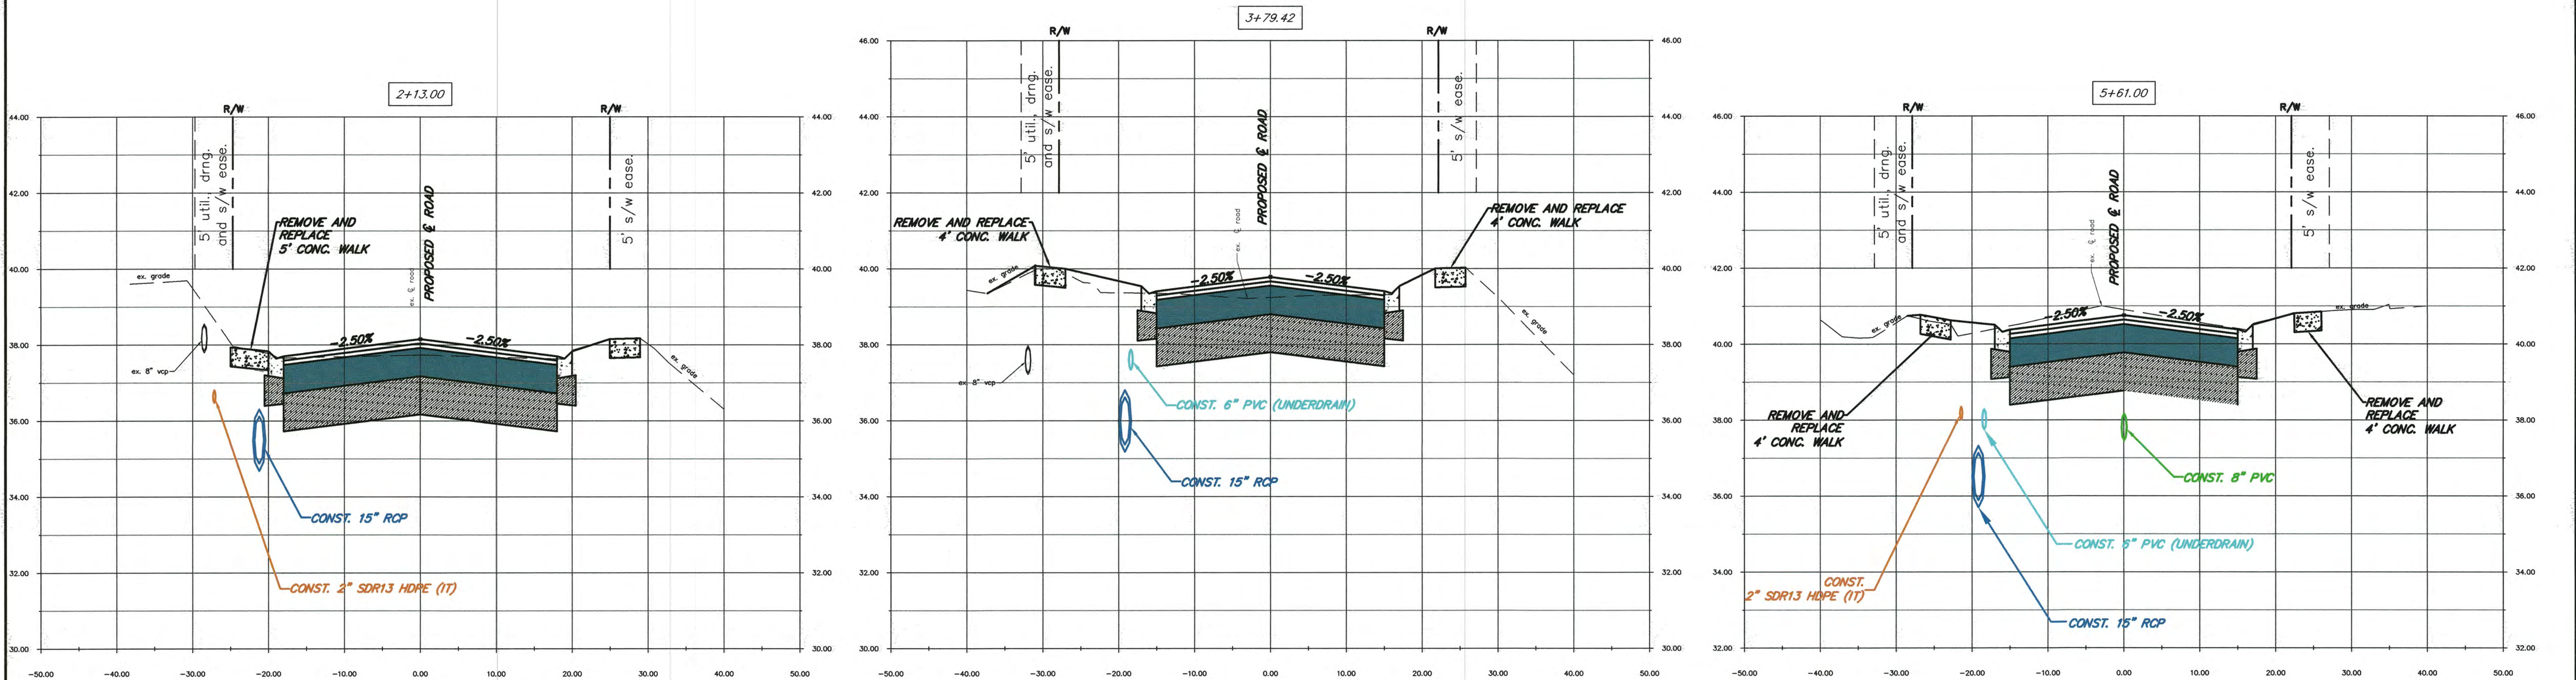


NOTE: Fill not anticipated.

[illegible]

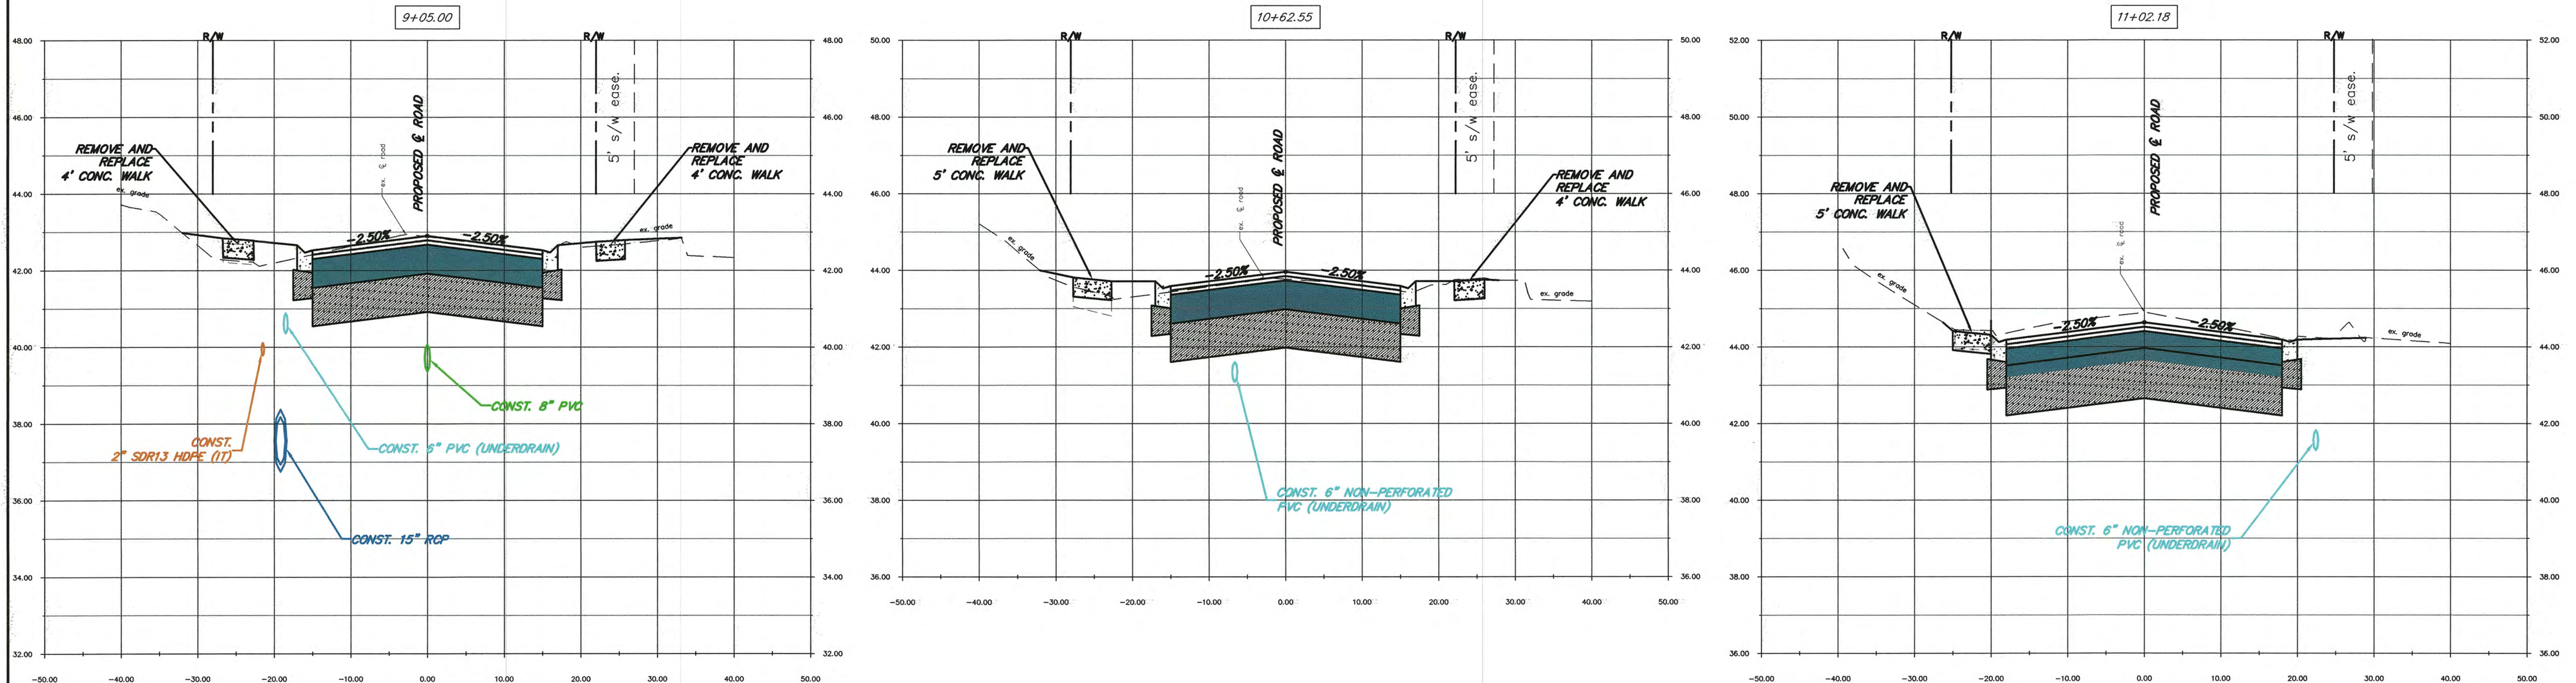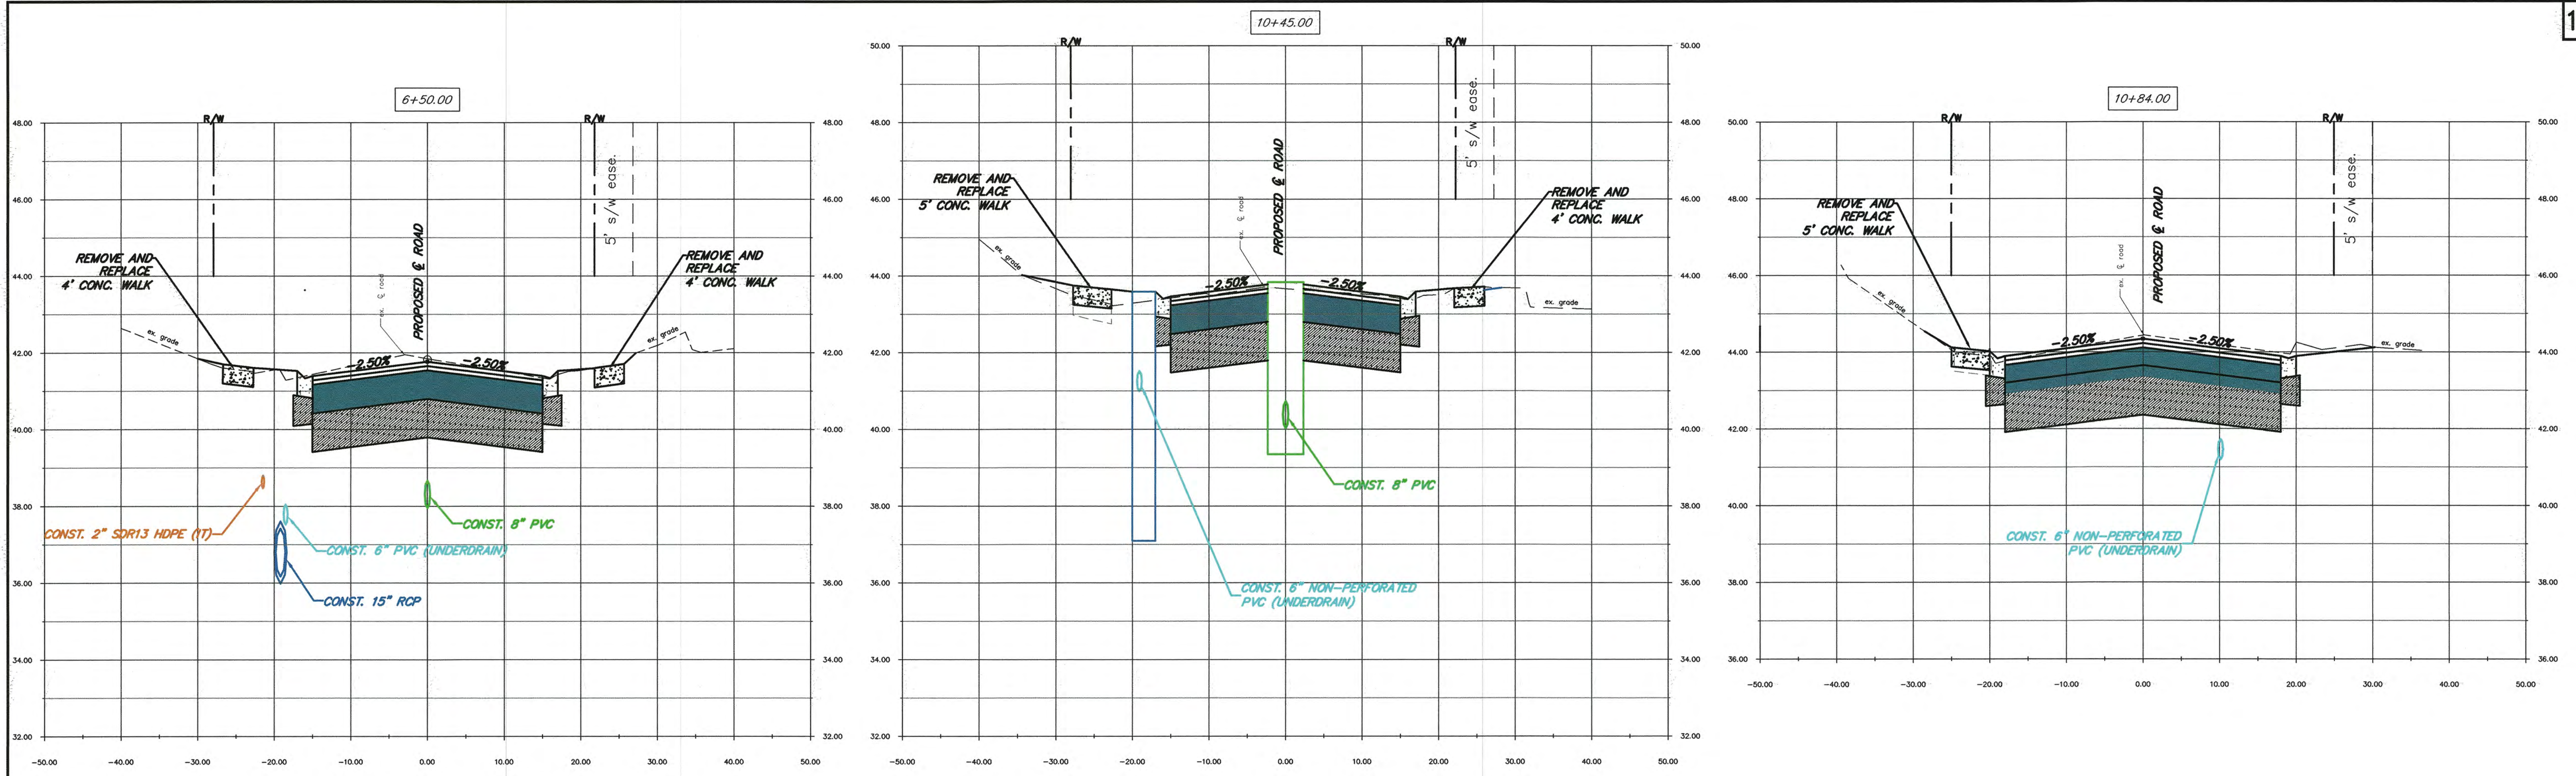


NOTE: Fill not anticipated.

REVISION		BY	DATE		CITY OF CLEARWATER, FLORIDA ENGINEERING DEPARTMENT 100 S. Myrtle Ave. Clearwater, FL 33756		Bypass Drive Improvements Cross Sections Bypass Drive Alignment 6+50 Through 11+05		100% PLANS BID SET		DWG NAME: 2015030-DSGN CONTRACT NO.: 15-0021-EN JOB NO.: 2015030		FIELD BOOK: 580 DATE DRAWN: 05-27-2016 DESIGNED BY: JWS		SURVEYED BY: SR DRAWN BY: DDM, JR CHECKED BY: PWD		SCALE: 1" = 2' VERT. 1" = 20' SHEET NO.: 18 OF 27	
							APPROVED BY: _____ DATE: _____											

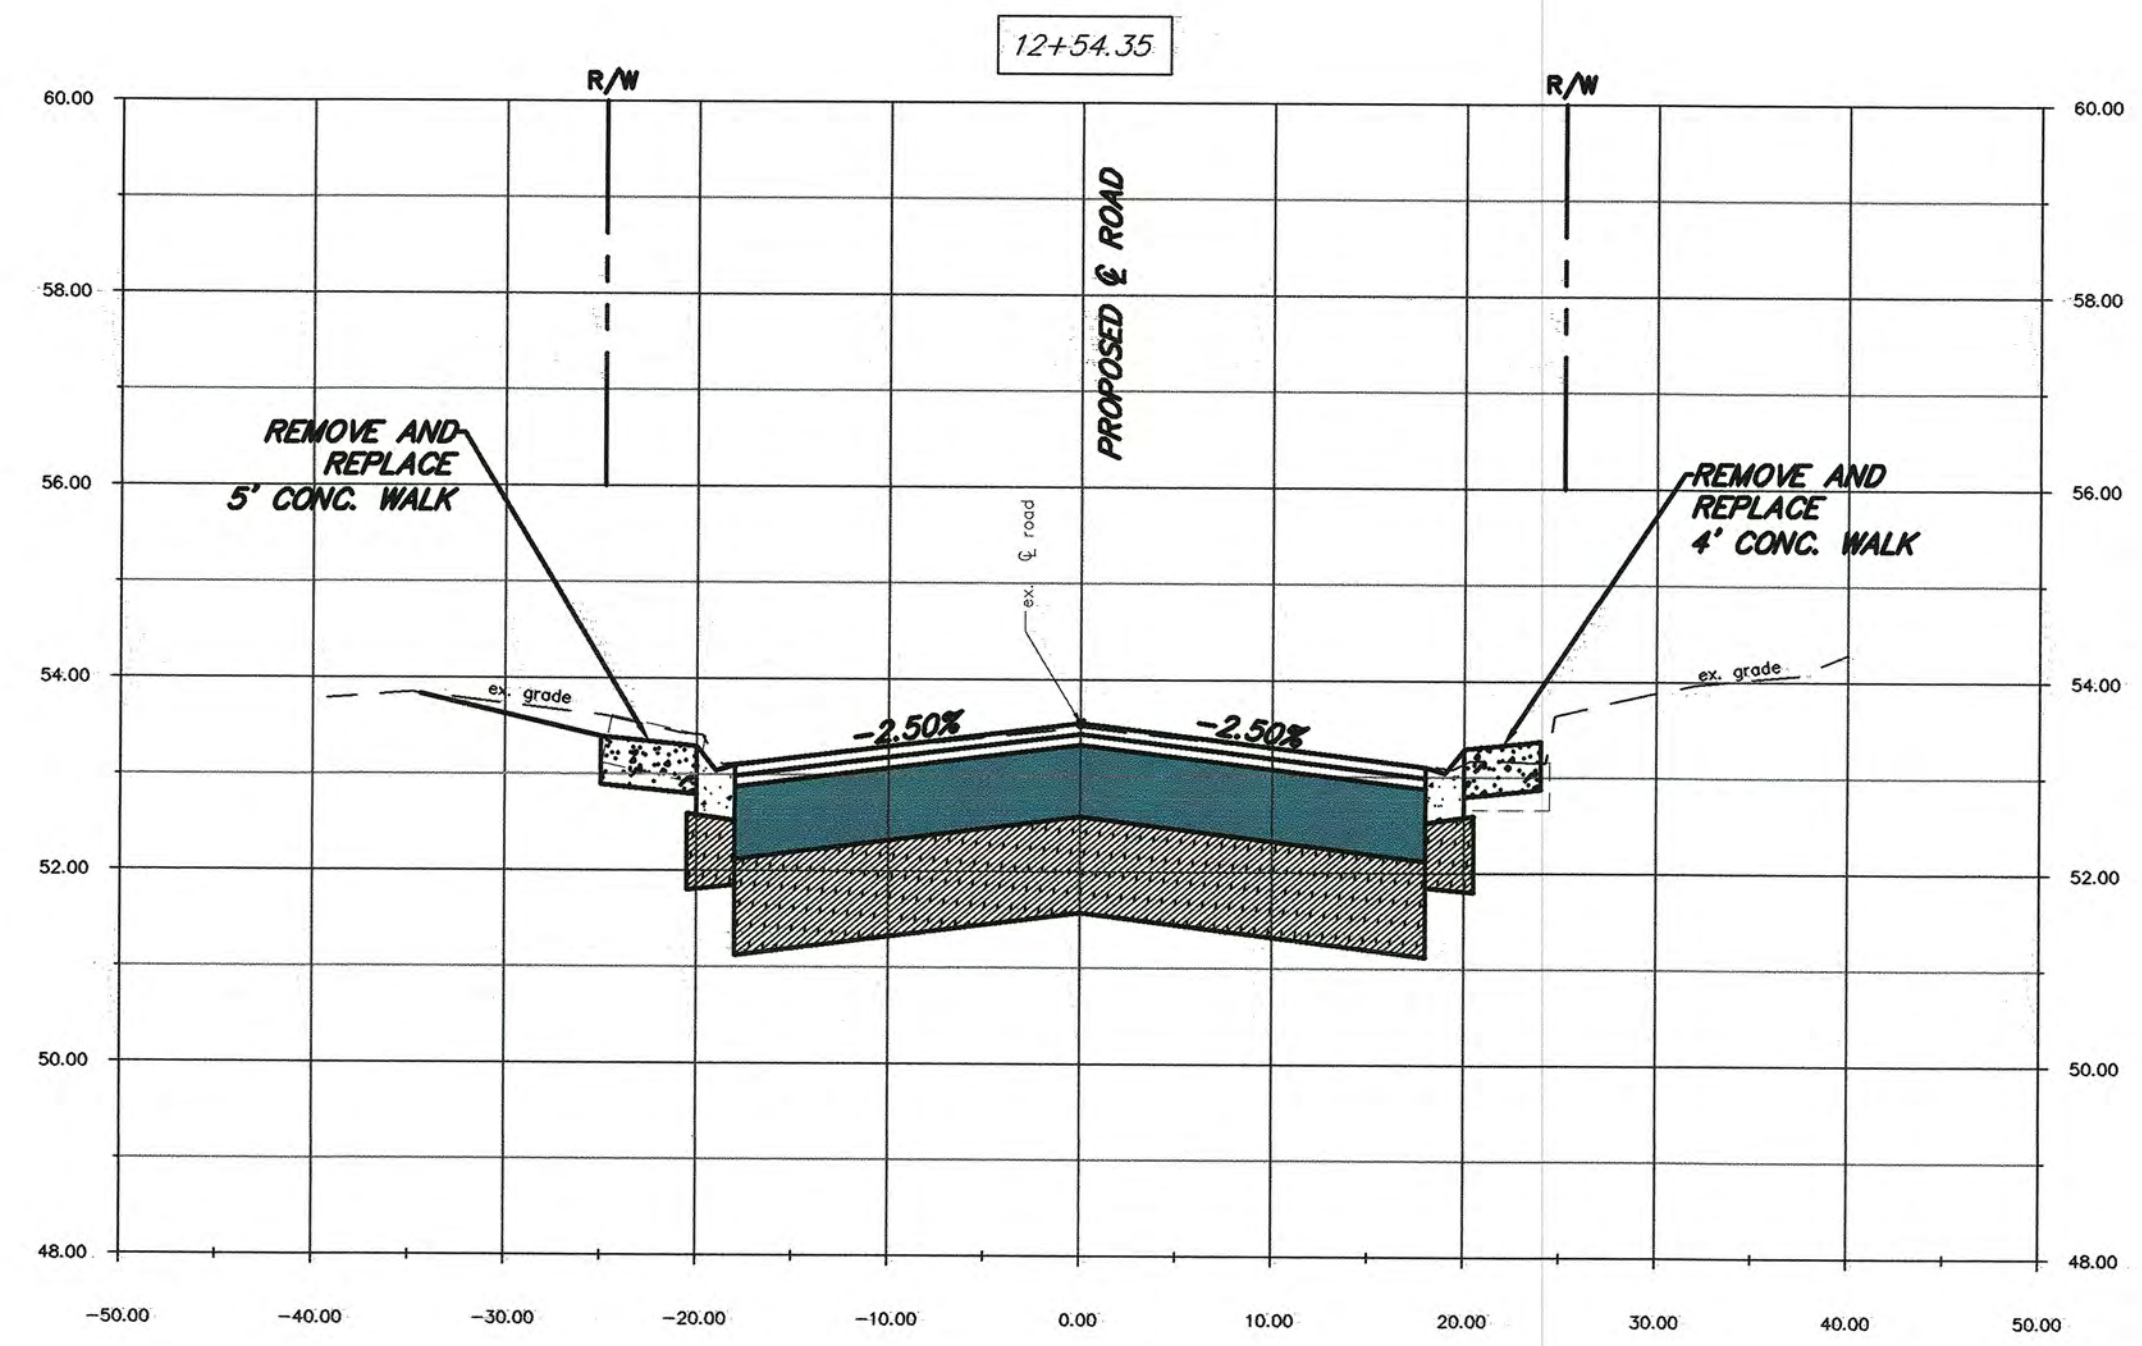

NOTE: Fill not anticipated.

REVISION	BY	DATE

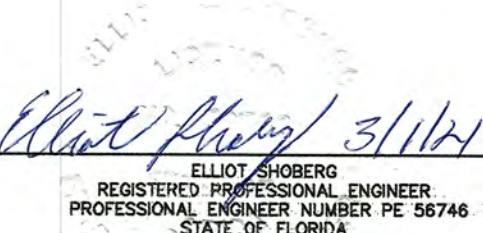

ELLIOT ZOBBERG
REGISTERED PROFESSIONAL ENGINEER
PROFESSIONAL ENGINEER NUMBER PE 56746
STATE OF FLORIDA

3/1/21

DATE SIGNED

CITY OF CLEARWATER, FLORIDA
ENGINEERING DEPARTMENT
100 S. Myrtle Ave.
Clearwater, FL 33756

CALL 811
SUNSHINE STATE
ONE CALL
OF FLORIDA
www.callsunshine.com
(800) 432-4770
MIN. 48 HOURS
BEFORE YOU EXCAVATE

Bypass Drive Improvements
Cross Sections
Bypass Drive Alignment 12+54 Through 12+75

DWG NAME: 2015030-DSGN	FIELD BOOK: 580	SURVEYED BY: SR	SCALE: VERT. 1" = 2'
CONTRACT NO.: 15-0021-EN	DATE DRAWN: 05-27-2016	DRAWN BY: DDM, JR	HORIZ. 1" = 20'
JOB NO.: 2015030	DESIGNED BY: JWS	CHECKED BY: PWD	SHEET NO.: 19 OF 27

APPROVED BY: _____

DATE: _____

100% PLANS
BID SET

GENERAL NOTES:

1. Cross Slopes and Grades:

- A. Sidewalk, ramp, and landing slopes (i.e. 0.02, 0.05, and 1:12) shown in this Index are maximums. With approval of the Engineer, provide the minimum feasible slope where the requirements cannot be met.
- B. Landings must have cross-slopes less than or equal to 0.02 in any direction.
- C. Maintain a single longitudinal slope along each side of the curb ramp. Ramp slopes are not required to exceed 15 feet in length.
- D. Joints permitted at the location of Slope Breaks. Otherwise locate joints in accordance with Index 522-001. No joints are permitted within the ramp portion of the Curb Ramp.

2. Curb, Curb and Gutter and/or Sidewalk:


- A. Refer to Index 522-001 for concrete thickness and sidewalk details.
- B. Remove any existing curb, curb and gutter, or sidewalk to the nearest joint beyond the curb transition or to the extent that no remaining section is less than 5 feet long.

3. Curb Ramp Alpha-Identification:

- A. Sidewalk curb ramp alpha-identifications (e.g. CR-A) are provided for reference purposes in the Plans.
- B. Alpha-identifications CR-I and CR-J are intentionally omitted.


4. Detectable Warnings:

- A. Install detectable warnings in accordance with Specification 527.
- B. Place detectable warnings across the full width of the ramp or landing, to a minimum depth of 2 feet measured perpendicular to the curb line and no greater than 5 feet from the back of the curb or edge of pavement.
- C. If detectable warnings are shown in the Plans on slopes greater than 5%, align the truncated domes with the centerline of the ramp; otherwise, the truncated domes are not required to be aligned.

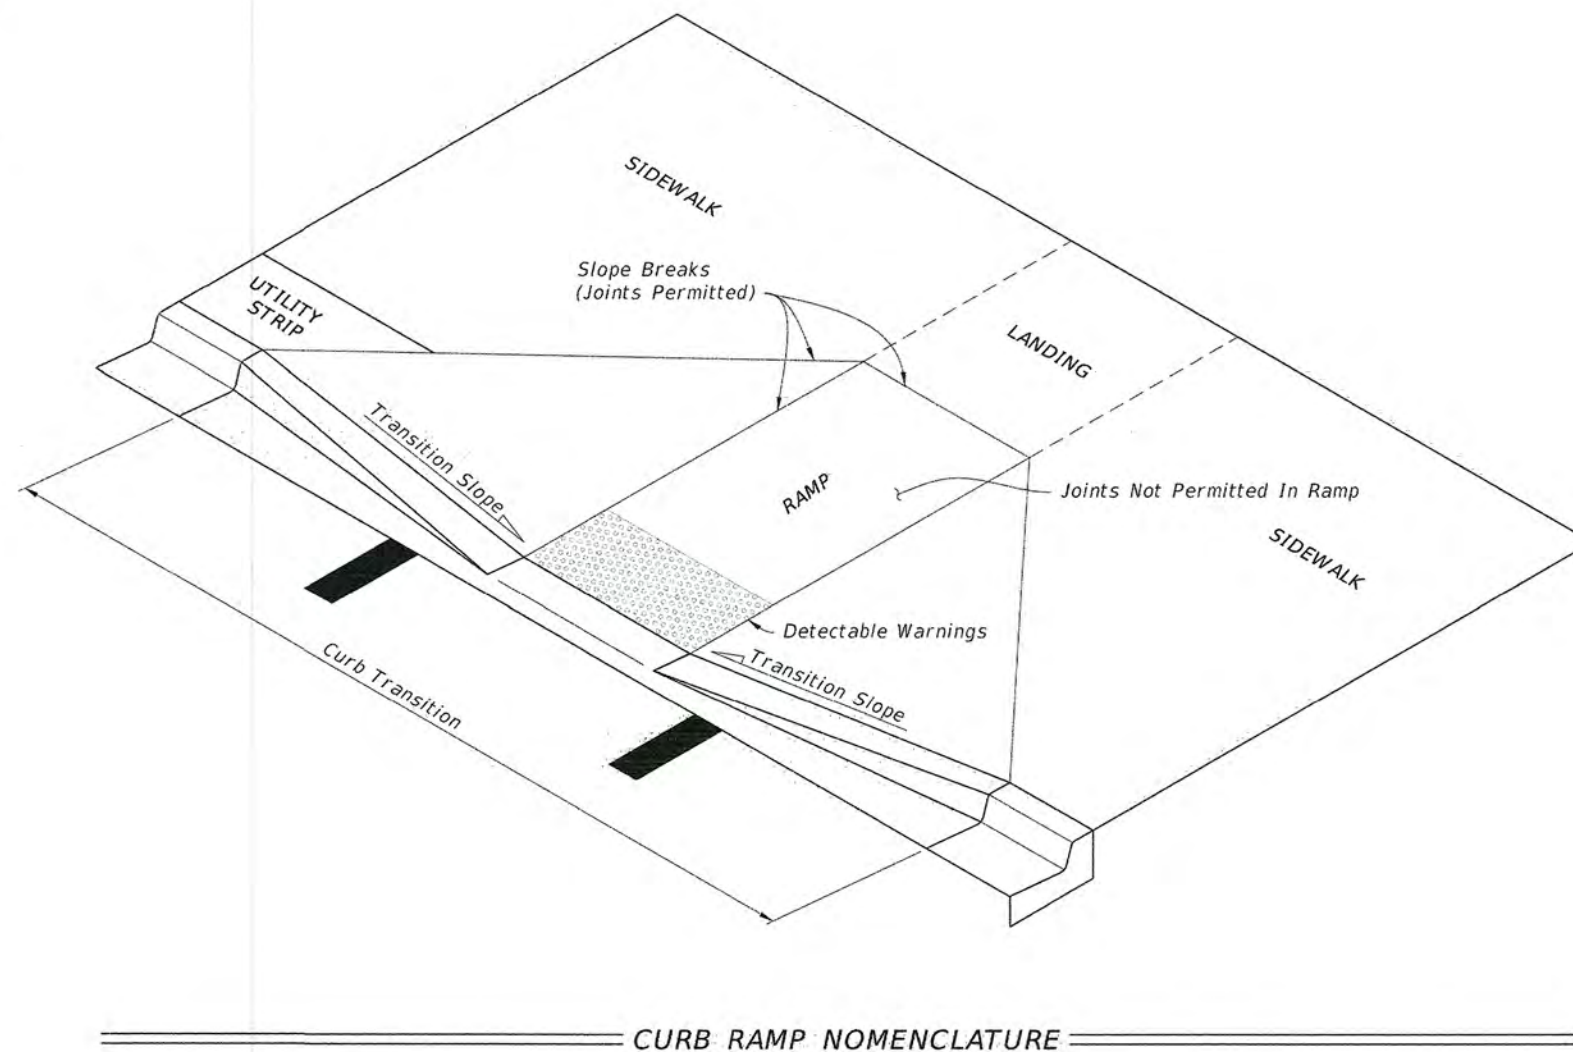


CURB RAMP NOMENCLATURE

LAST REVISION	DESCRIPTION:	FY 2021-22	INDEX	SHEET
11/01/20		STANDARD PLANS	522-002	1 of 7

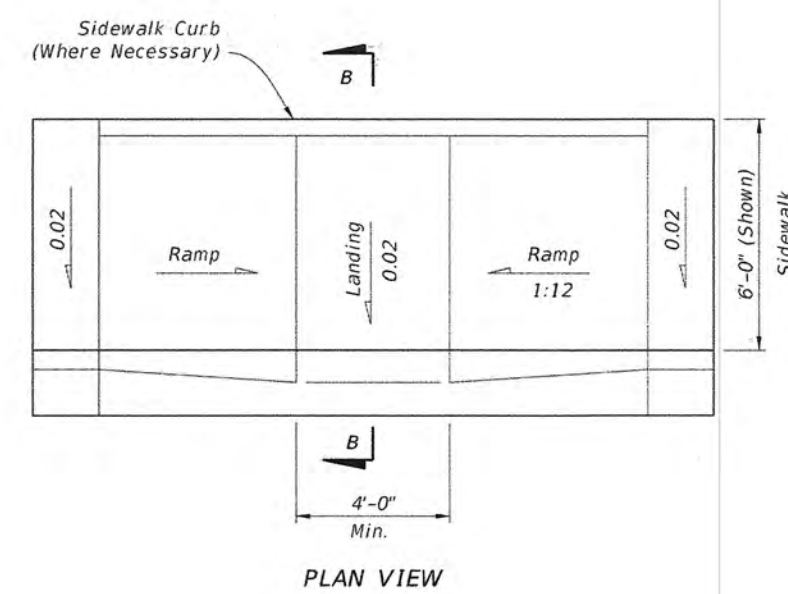


PLAN VIEW


CR-C

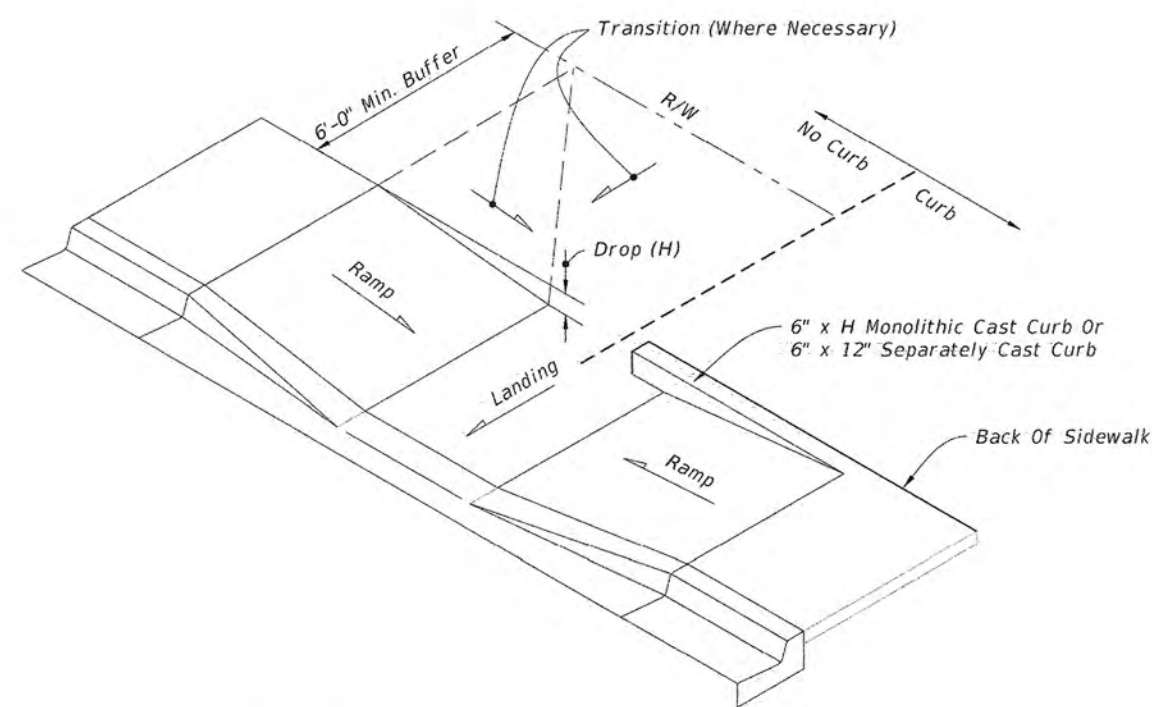


CONSTRUCTION OF SIDEWALK CURB IN CUT SECTIONS

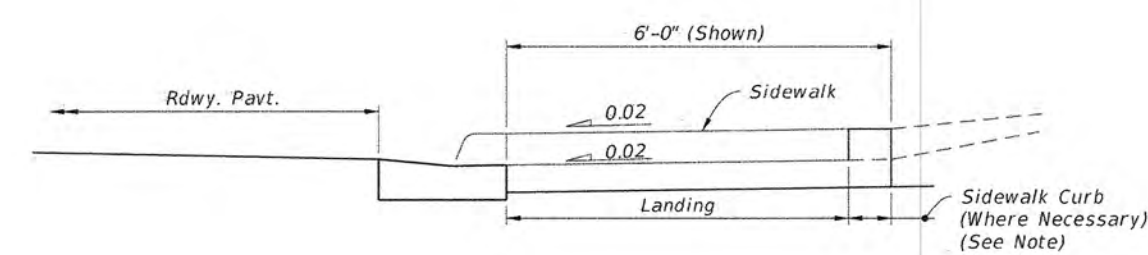

SECTION B-B

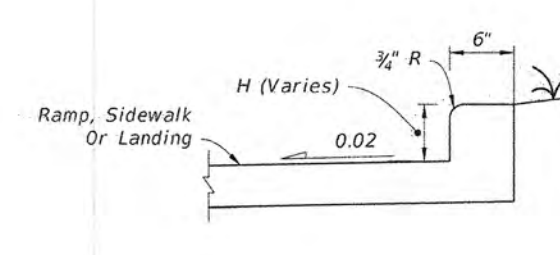

MONOLITHIC CAST CURB

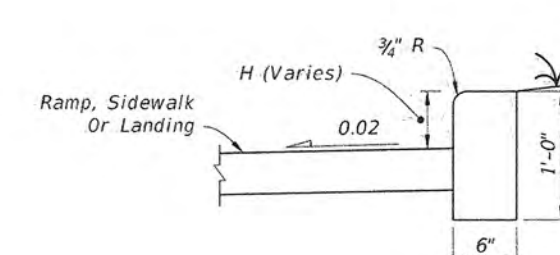


SEPARATELY CAST CURB


SIDEWALK CURB OPTIONS

SIDEWALK CURB RAMPS CR-C AND SIDEWALK CURB

LAST REVISION	DESCRIPTION:	FY 2021-22	INDEX	SHEET
11/01/20		STANDARD PLANS	522-002	3 of 7

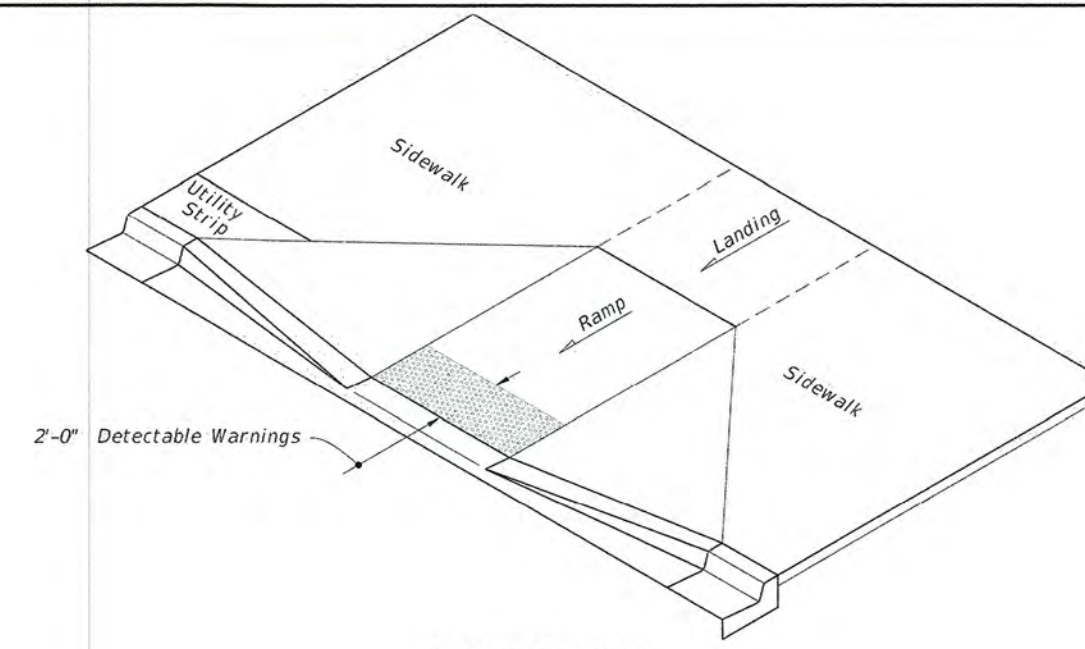


ISOMETRIC VIEW

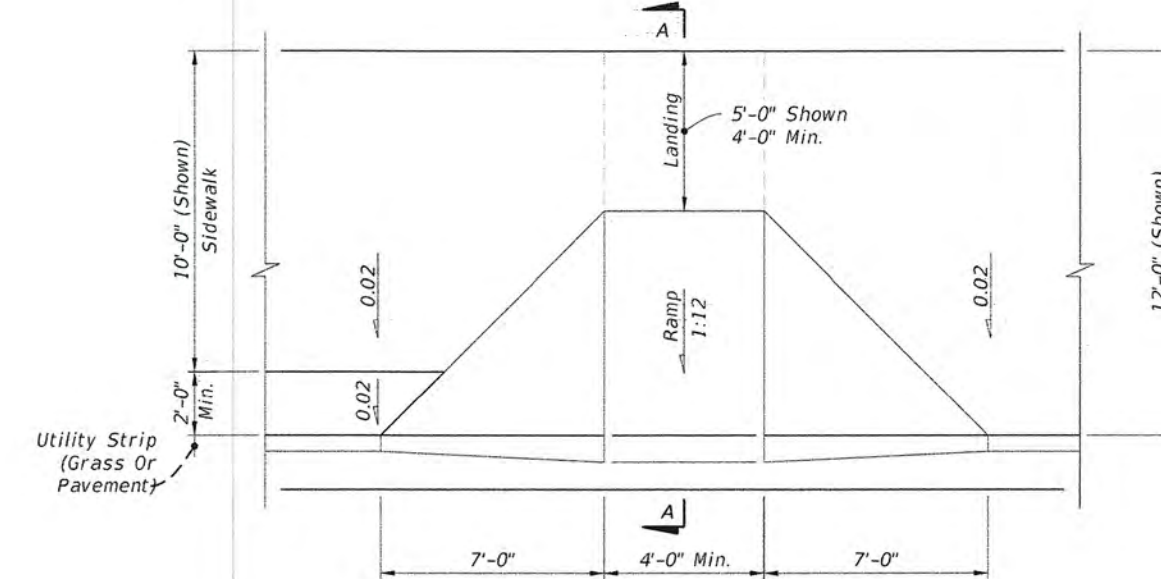


PLAN VIEW

CR-A


NOTE: For Example of CR-A used in Radial Curb Returns, See Sheet B.

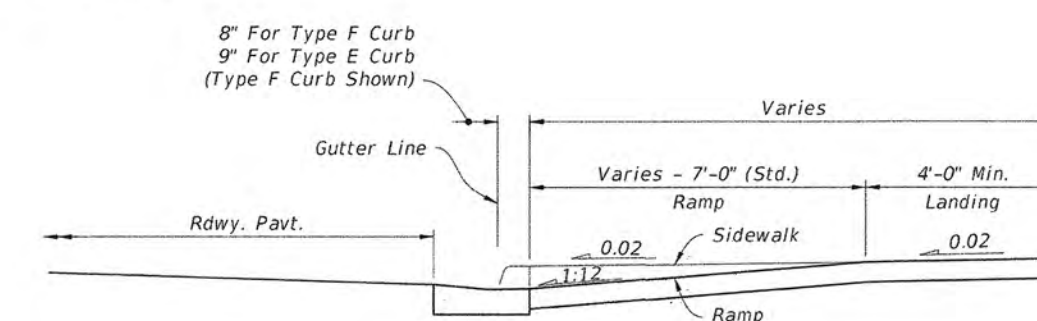

SECTION A-A

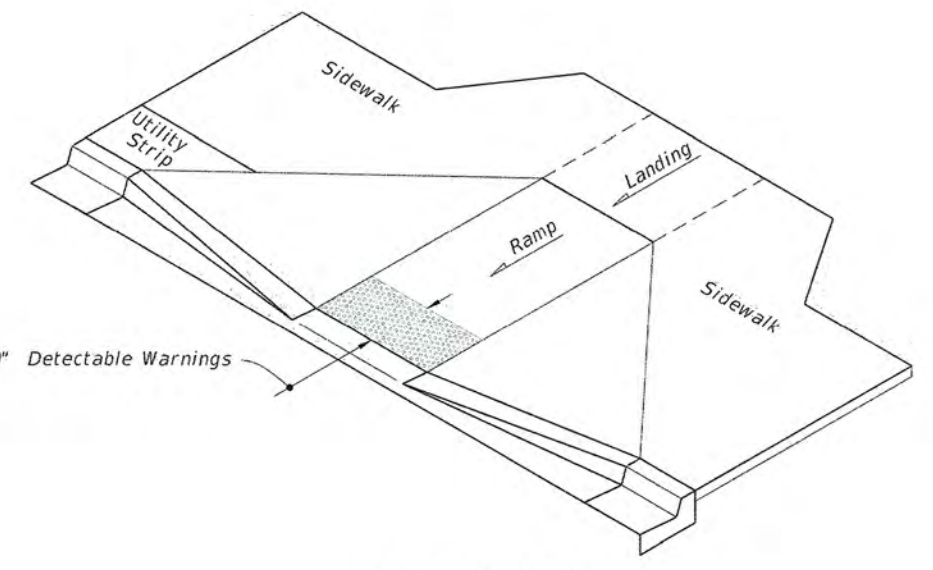

ISOMETRIC VIEW

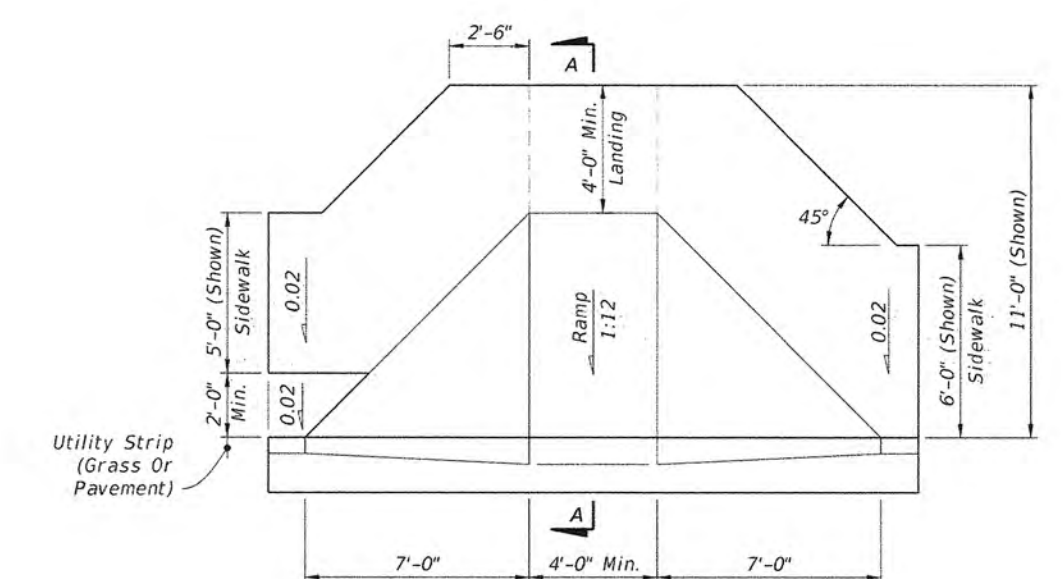


PLAN VIEW


CR-B

SIDEWALK CURB RAMPS CR-A AND CR-B

LAST REVISION	DESCRIPTION:	FY 2021-22	INDEX	SHEET
11/01/20		STANDARD PLANS	522-002	2 of 7

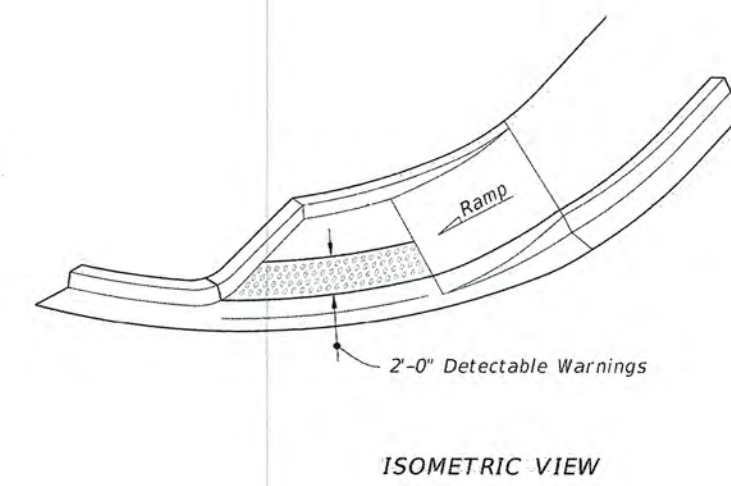


ISOMETRIC VIEW

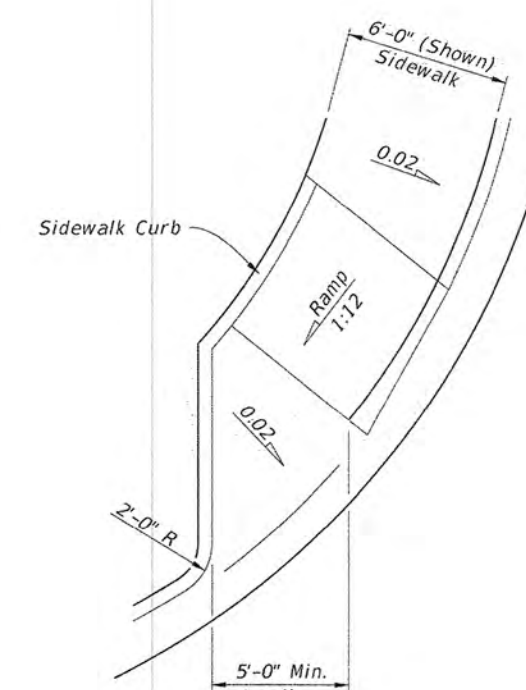


PLAN VIEW


CR-D

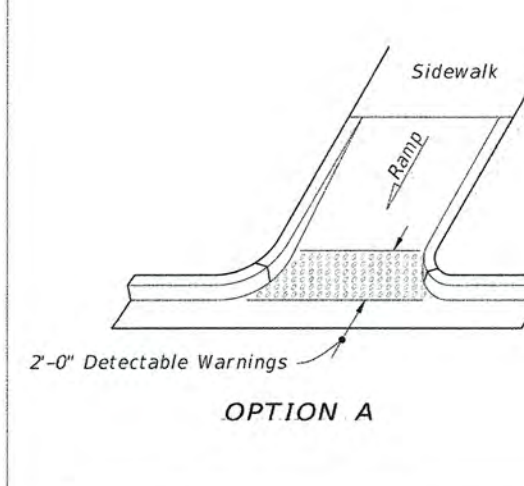

OPTION A

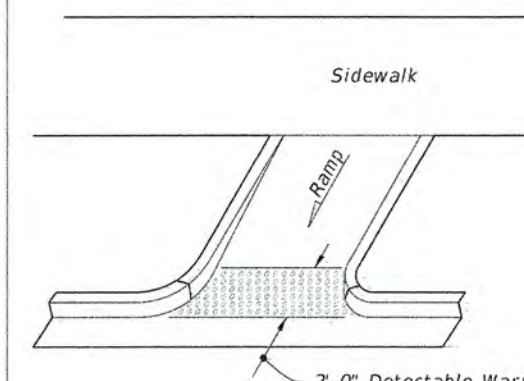


OPTION B

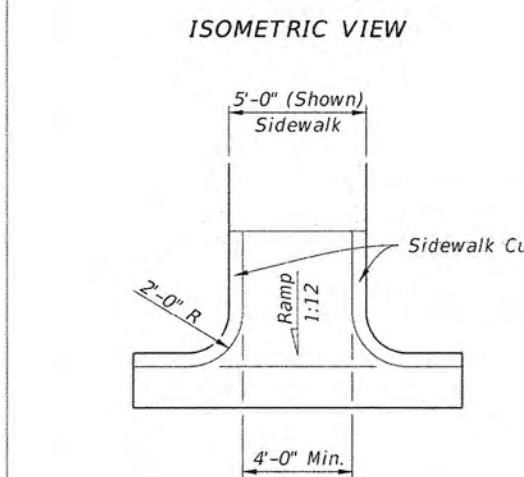


PLAN VIEW


CR-E

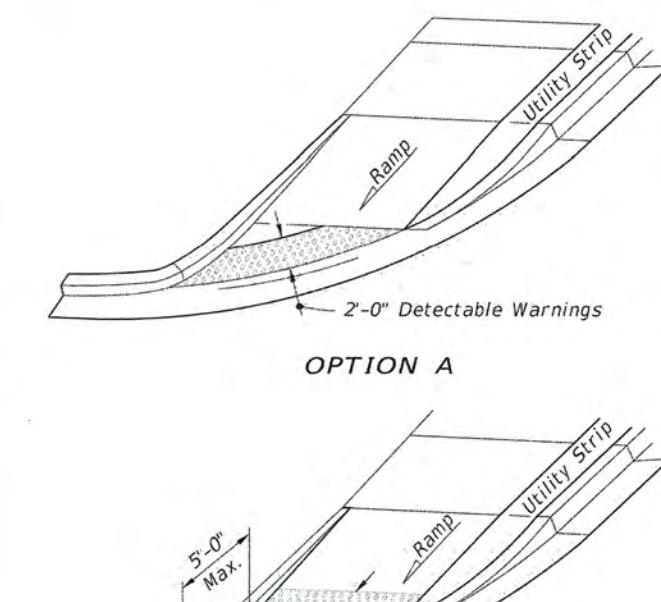

OPTION A

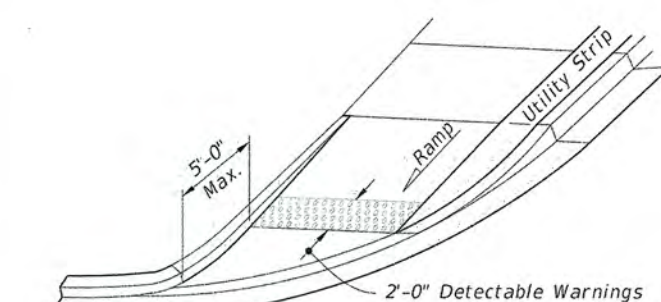


OPTION B

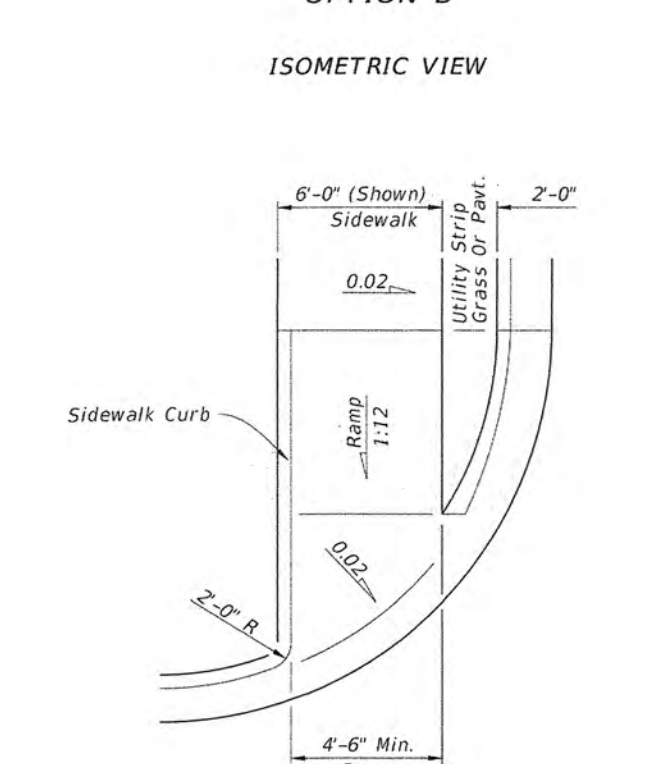


PLAN VIEW


CR-F

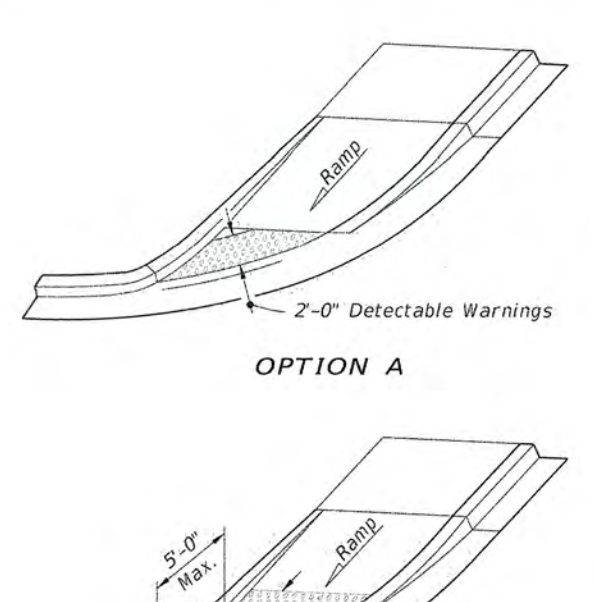

OPTION A

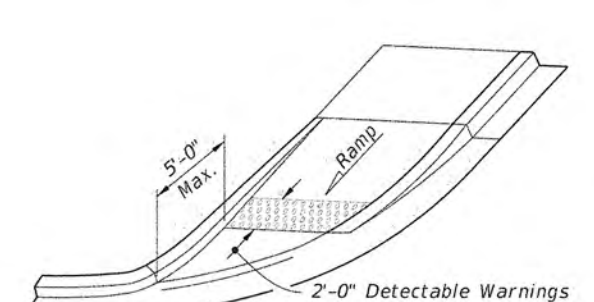

OPTION B

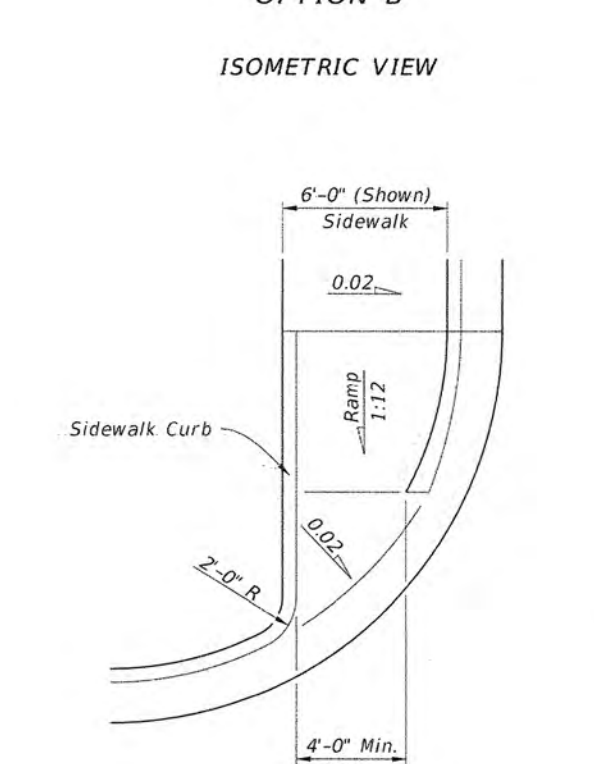

PLAN VIEW

CR-G

SIDEWALK CURB RAMPS CR-D, CR-E, CR-F & CR-G

LAST REVISION	DESCRIPTION:	FY 2021-22	INDEX	SHEET
11/01/20		STANDARD PLANS	522-002	4 of 7

DWG NAME: 2015030-DTLS	FIELD BOOK: 580	SURVEYED BY: SR	SCALE: VERT. N/A
CONTRACT NO.: 15-0021-EN	DATE DRAWN: 04-18-2016	DRAWN BY: DDM, JR	HORIZ. 1" = 20'
JOB NO.: 2015030	DESIGNED BY: JWS	CHECKED BY: PWD	SHEET NO.: 20 OF 27
APPROVED BY:			DATE:

CITY OF CLEARWATER, FLORIDA
ENGINEERING DEPARTMENT
100 S. MYRTLE AVE.
CLEARWATER, FL 33756

CALL 811
SUNSHINE STATE
ONE CALL
OF FLORIDA
www.callsunshine.com
(800) 432-4770
MIN. 48 HOURS
BEFORE YOU EXCAVATE

Bypass Drive Improvements
FDOT Details


REVISION

BY


DATE

REGISTERED PROFESSIONAL ENGINEER
PROFESSIONAL ENGINEER NUMBER 06746
STATE OF FLORIDA


DATE SIGNED

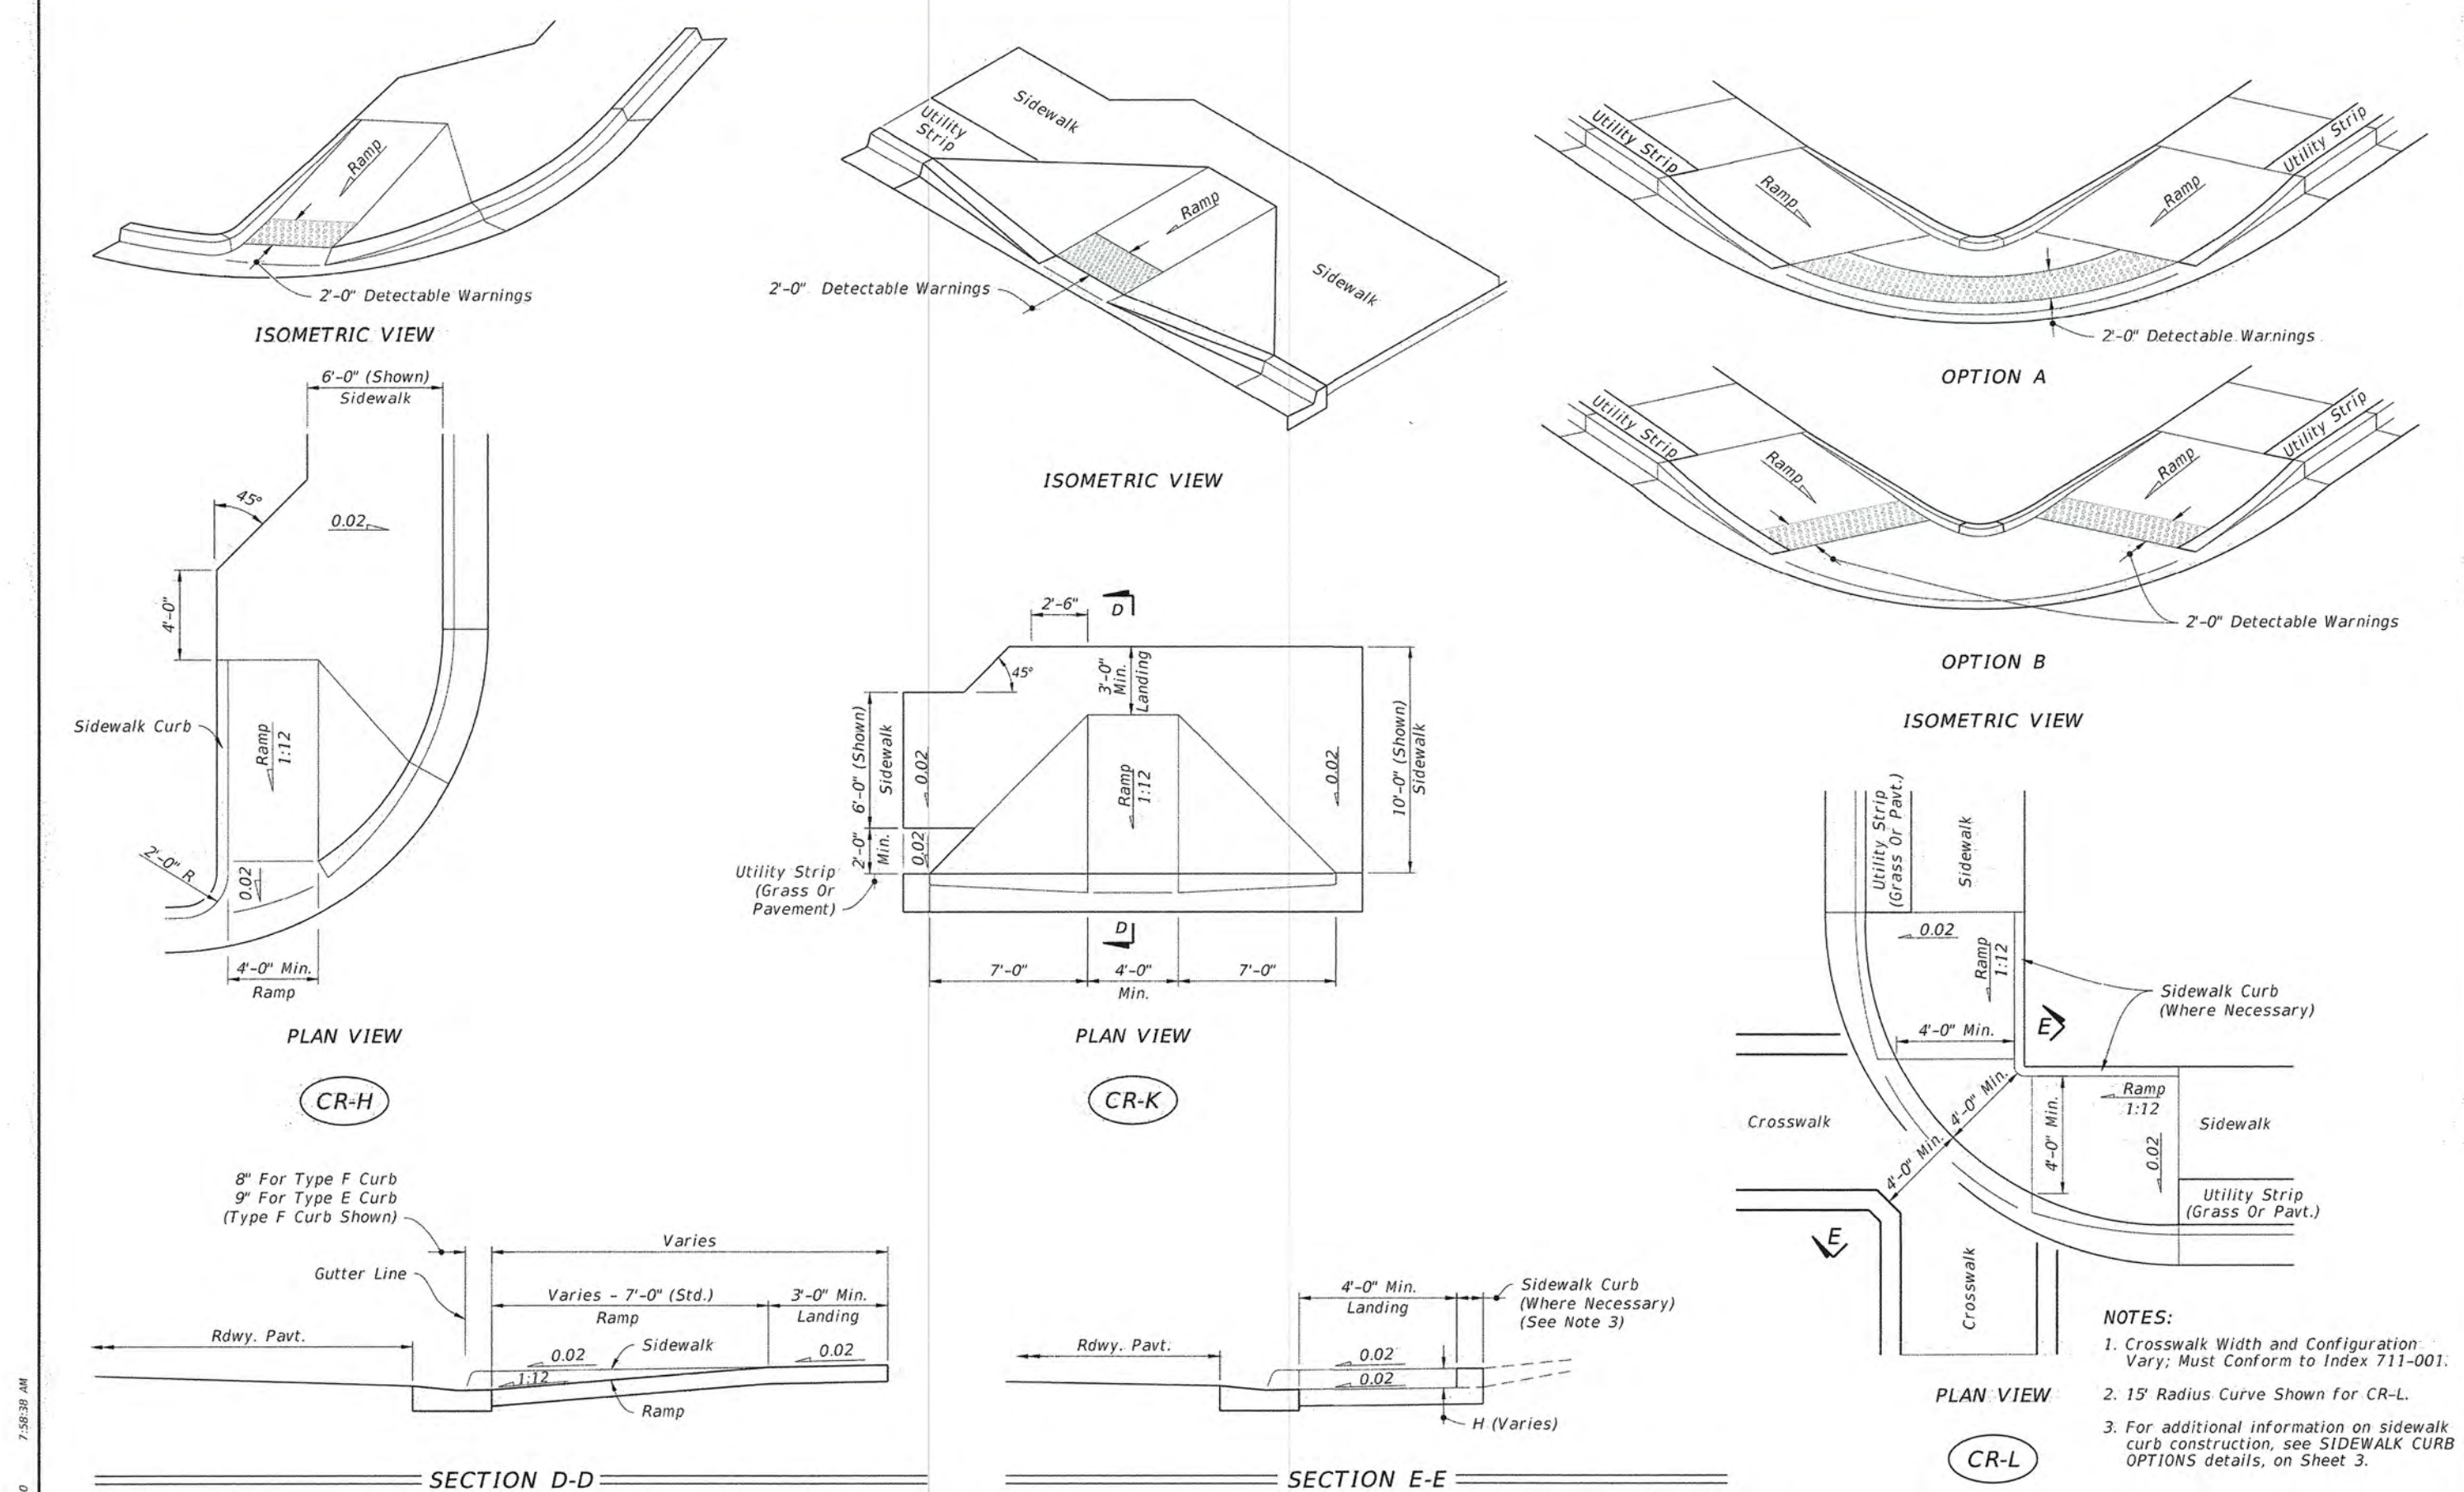


LAST REVISION	DESCRIPTION:	FDOT	FY 2021-22	STANDARD PLANS	DETECTABLE WARNINGS AND SIDEWALK CURB RAMPS	INDEX	SHEET
11/01/20						522-002	5 of 7

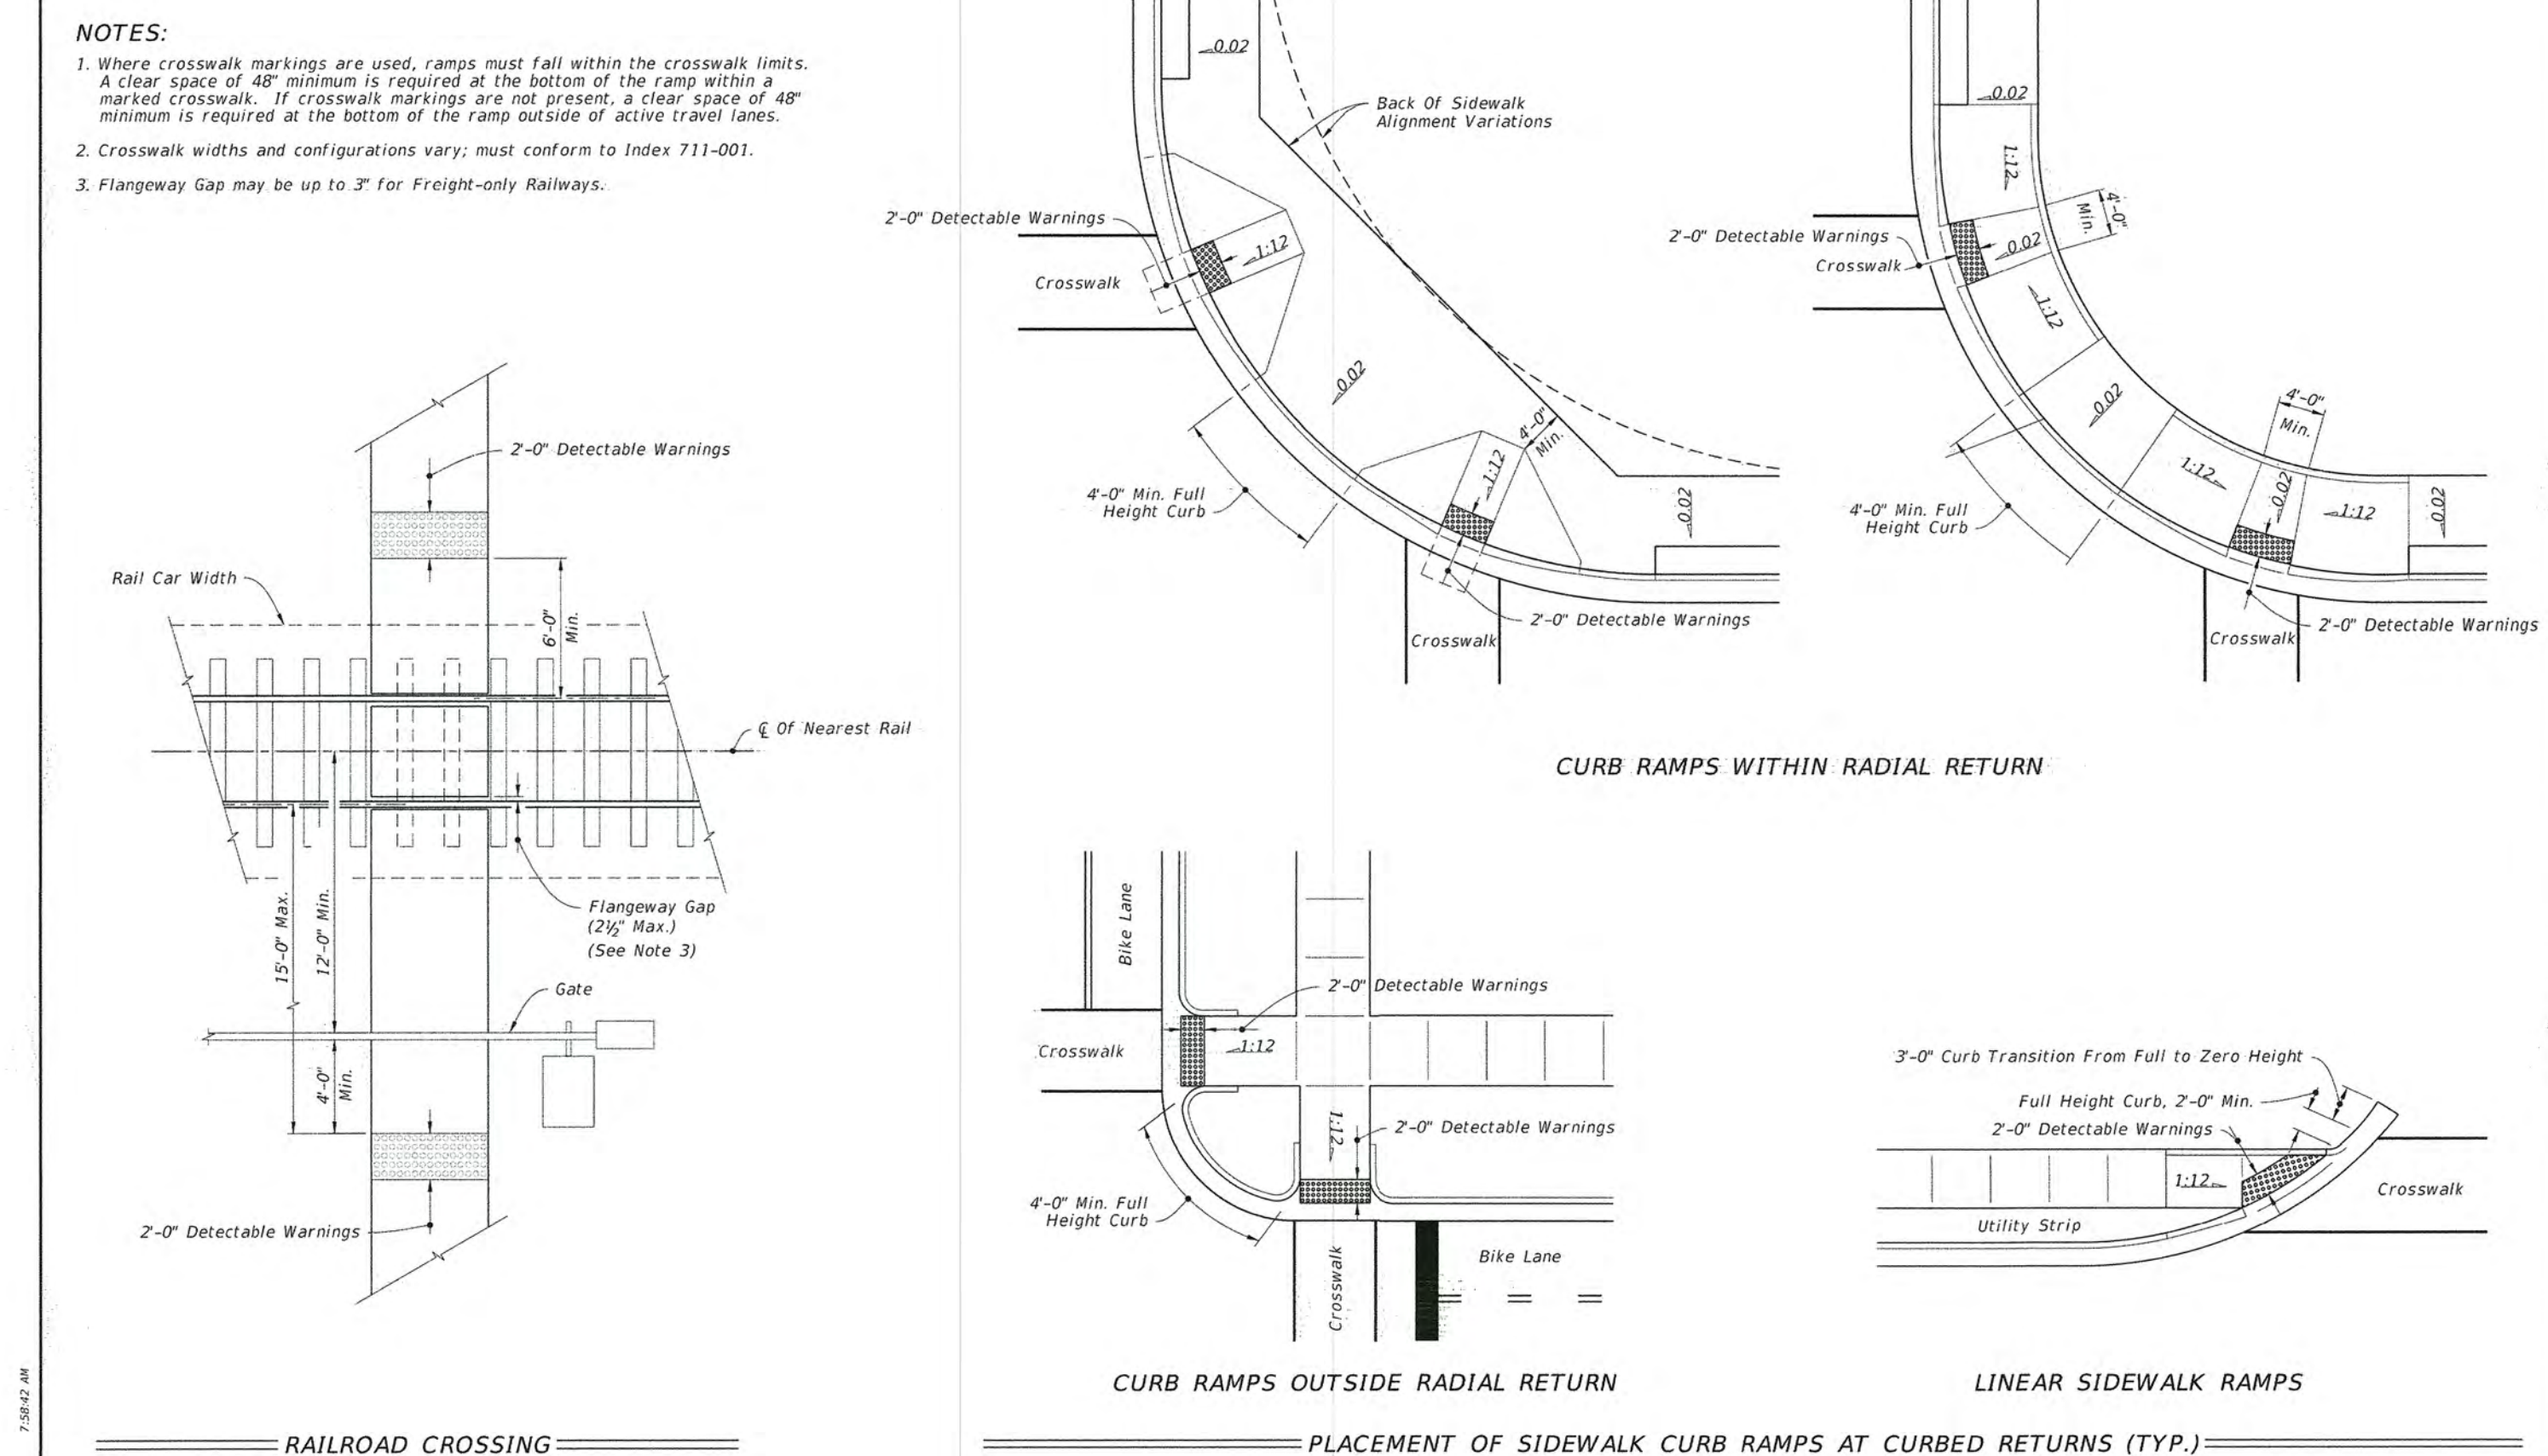

LAST REVISION	DESCRIPTION:	FDOT	FY 2021-22	STANDARD PLANS	DETECTABLE WARNINGS AND SIDEWALK CURB RAMPS	INDEX	SHEET
11/01/20						522-002	7 of 7

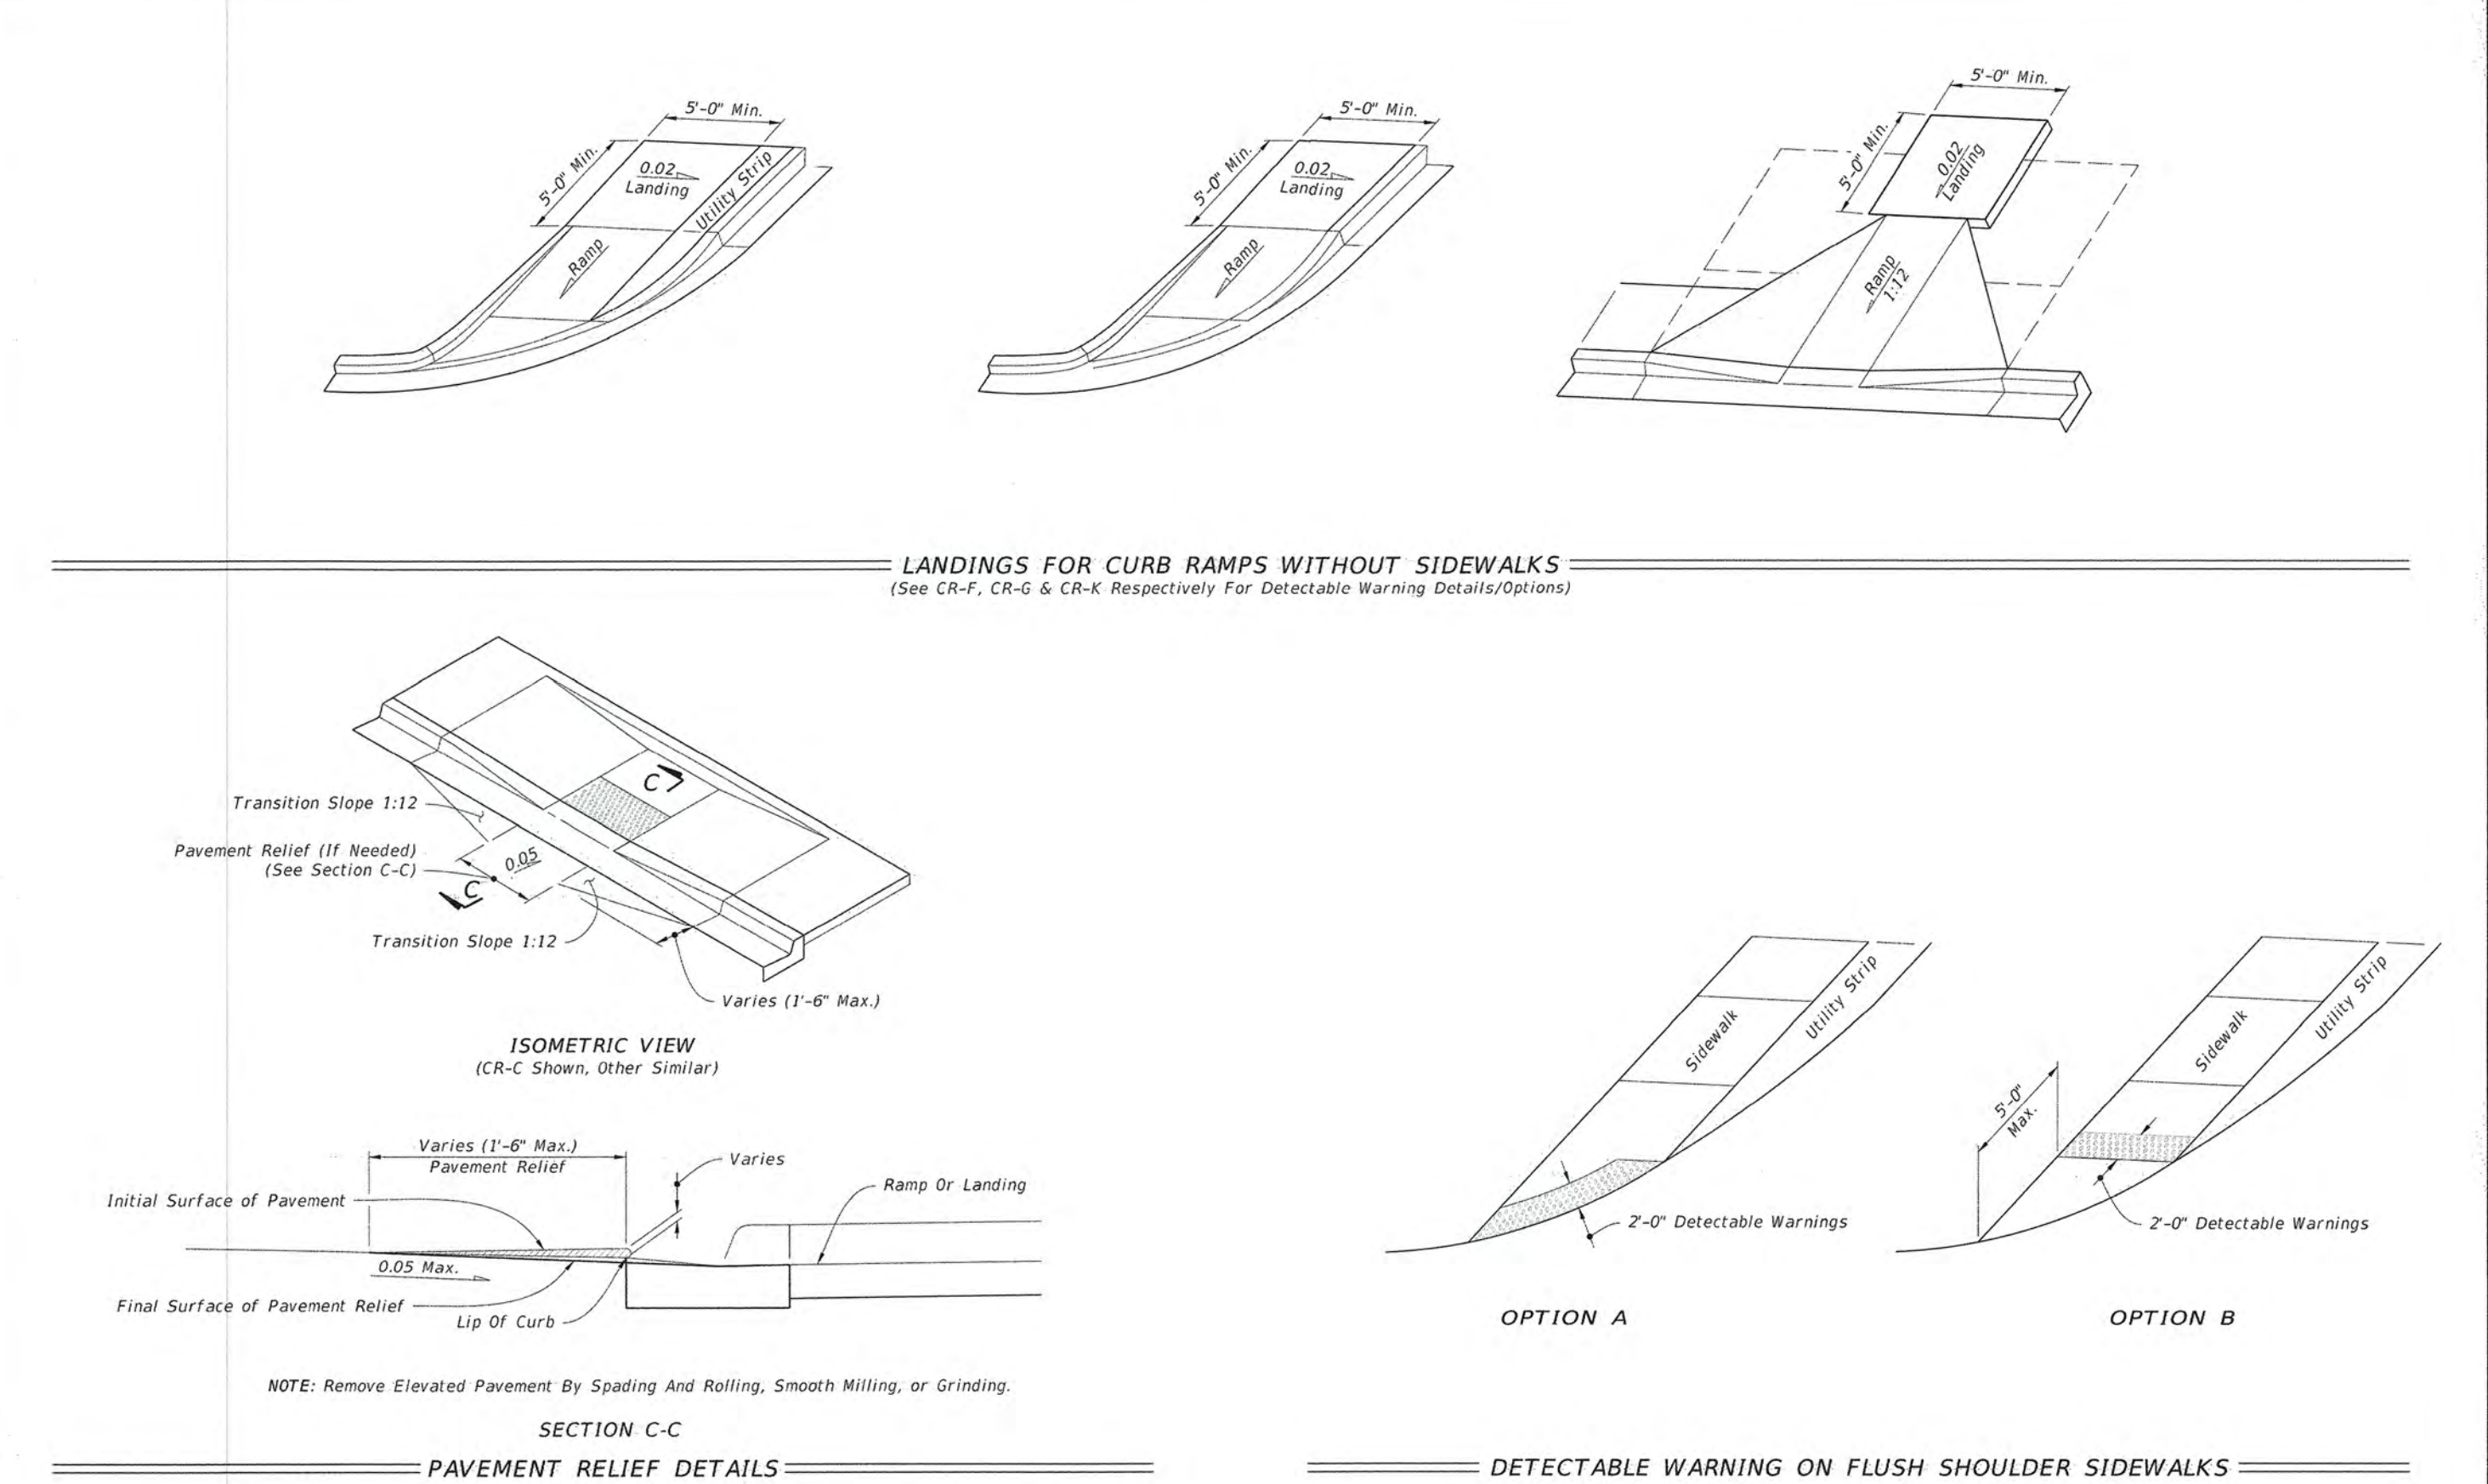

LAST REVISION	DESCRIPTION:	FDOT	FY 2021-22	STANDARD PLANS	DETECTABLE WARNINGS AND SIDEWALK CURB RAMPS	INDEX	SHEET
11/01/20						522-002	6 of 7

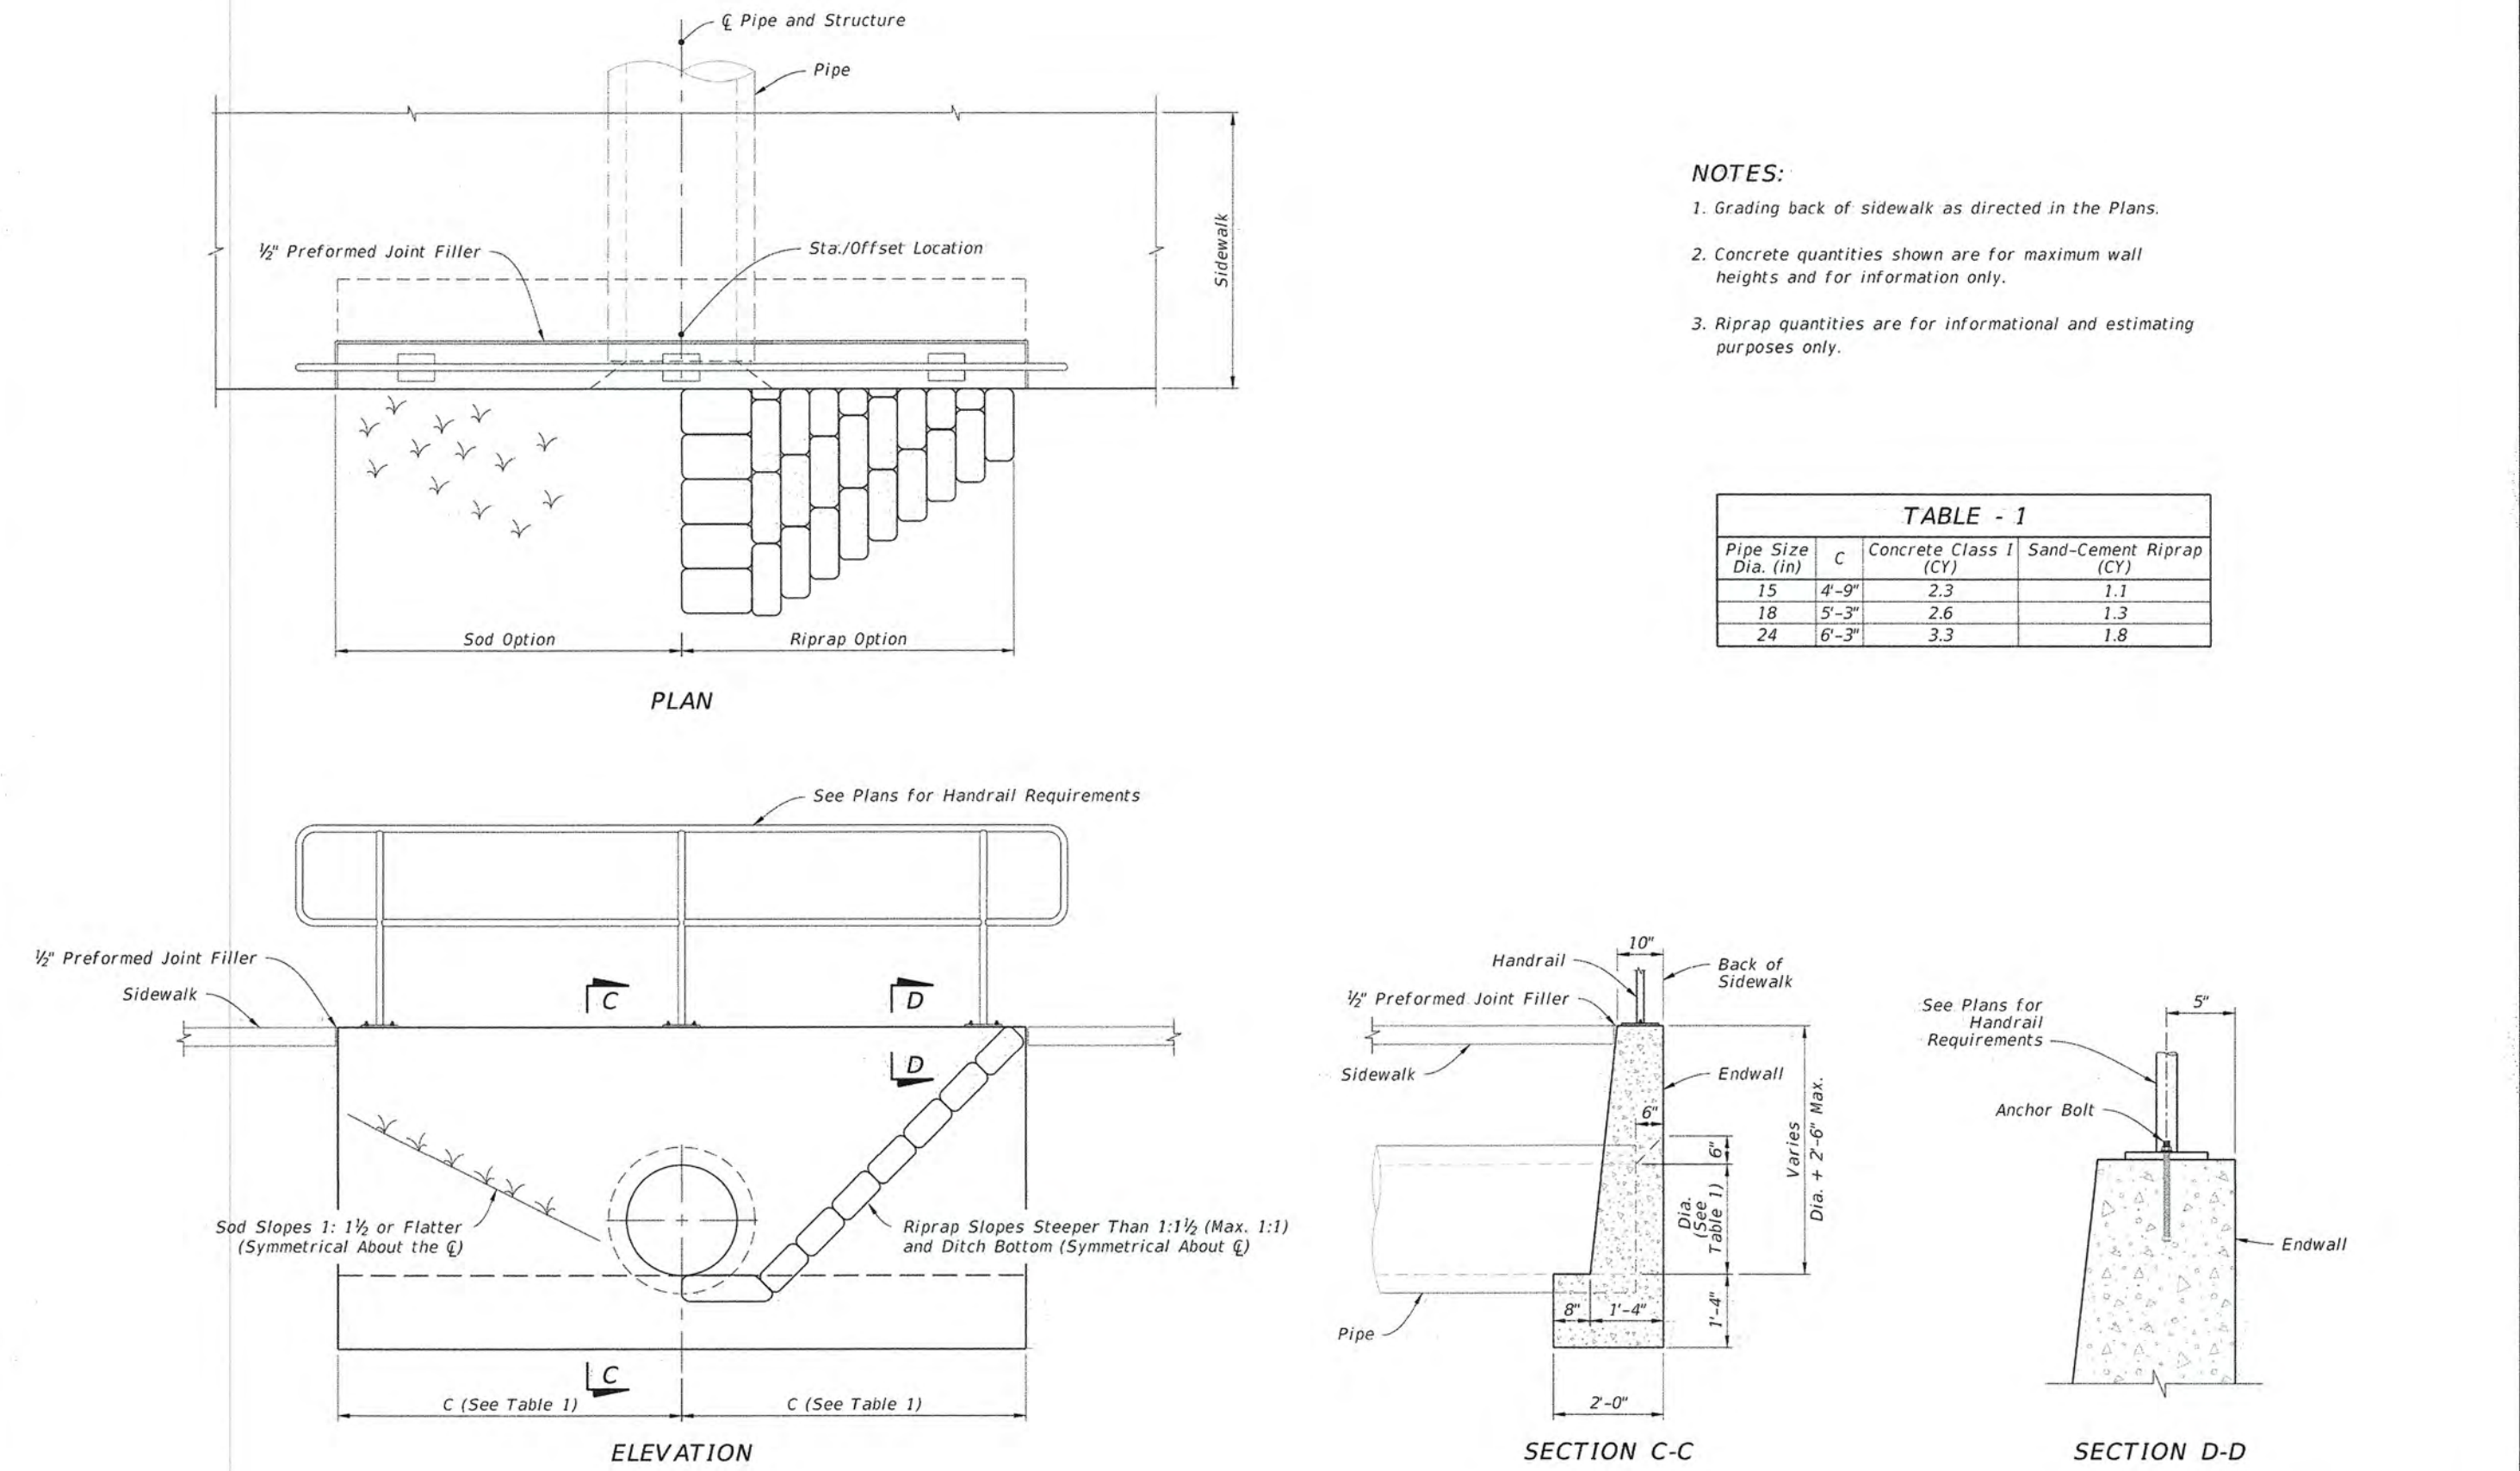

LAST REVISION	DESCRIPTION:	FDOT	FY 2021-22	STANDARD PLANS	BACK OF SIDEWALK DRAINAGE	INDEX	SHEET
11/01/20						425-060	3 of 4

DWG NAME: 2015030-DTLS	FIELD BOOK: 580	SURVEYED BY: SR	SCALE: VERT. N/A
CONTRACT NO.: 15-0021-EN	DATE DRAWN: 04-18-2016	DRAWN BY: DDM, JR	HORIZ. 1" = 20'
JOB NO.: 2015030	DESIGNED BY: JWS	CHECKED BY: PWD	SHEET NO.: 21 OF 27
APPROVED BY:			DATE:

CITY OF CLEARWATER, FLORIDA
ENGINEERING DEPARTMENT
100 S. MYRTLE AVE.
CLEARWATER, FL 33756


CALL 811
SUNSHINE STATE
ONE CALL
OF FLORIDA
www.callsunshine.com
(800) 432-4770
MIN. 48 HOURS
BEFORE YOU EXCAVATE

Bypass Drive Improvements
FDOT Details

REVISION BY DATE

REGISTERED PROFESSIONAL ENGINEER
PROFESSIONAL ENGINEER NUMBER: 56746
STATE OF FLORIDA

DATE SIGNED

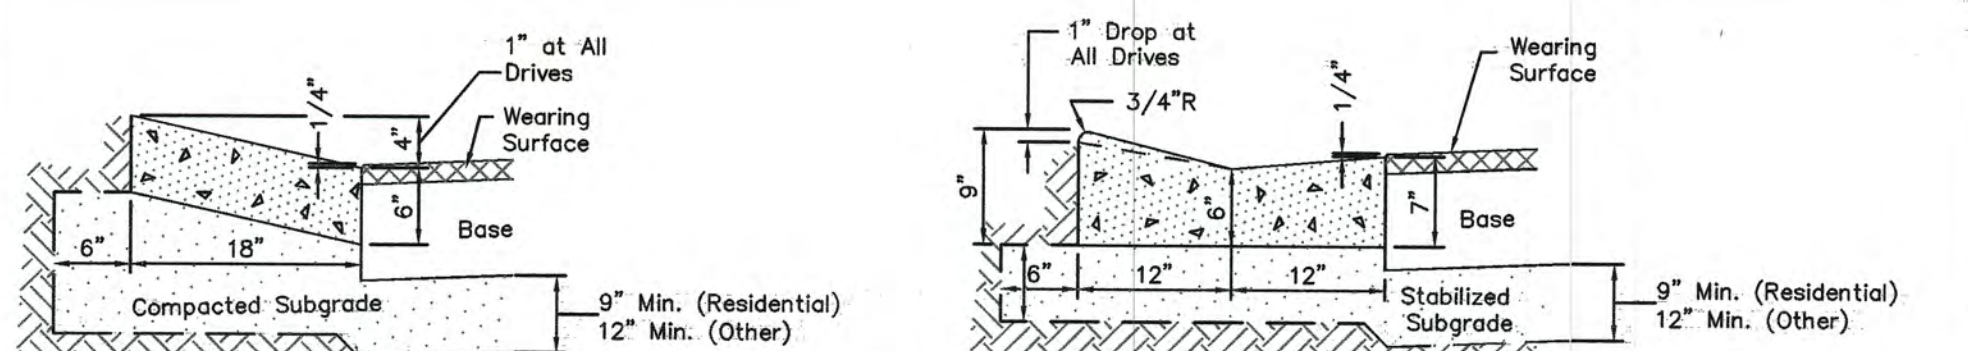


MODIFIED CURB

NOTES:

- There shall be a 1/2" seal joint between back of curb and driveway.
- Concrete in curbs shall be 3000 psi, with fiber mesh reinforcing.

VALLEY GUTTER CURB (Modified Standard)

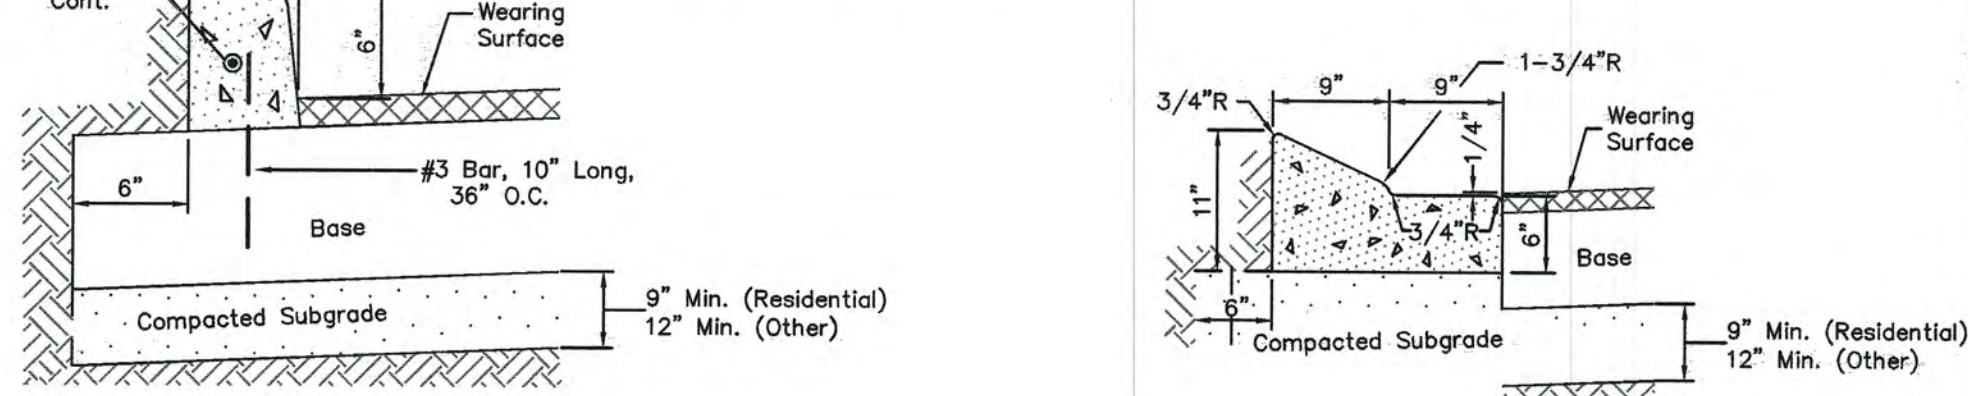


PIN / DOWELLED CURB

MEDIAN CURB


TYPICAL CURB CROSS SECTIONS

INDEX NO. 101 PAGE NO. 2 of 2
LATEST REVISION 2/22/2016

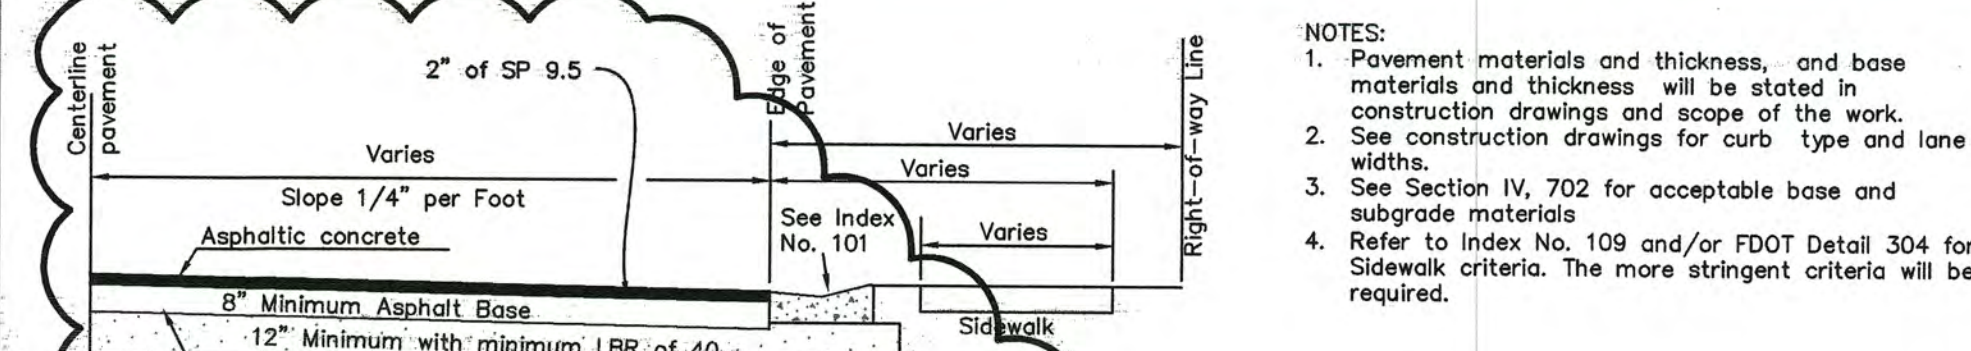

2 AND 3 LANE STREET

N.T.S. (Modified from Standard Specification)

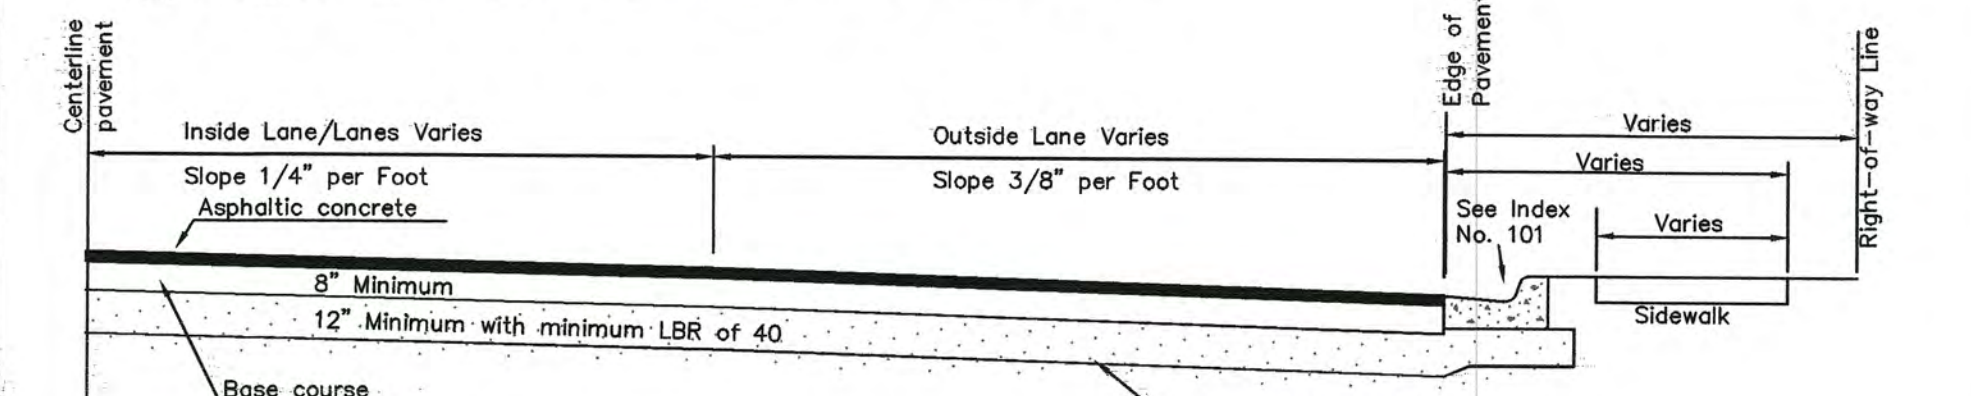


4 AND 5 LANE STREET


N.T.S.

TYPICAL STREET SECTION

INDEX NO. 102 PAGE NO. 1 of 1
LATEST REVISION 2/22/2016

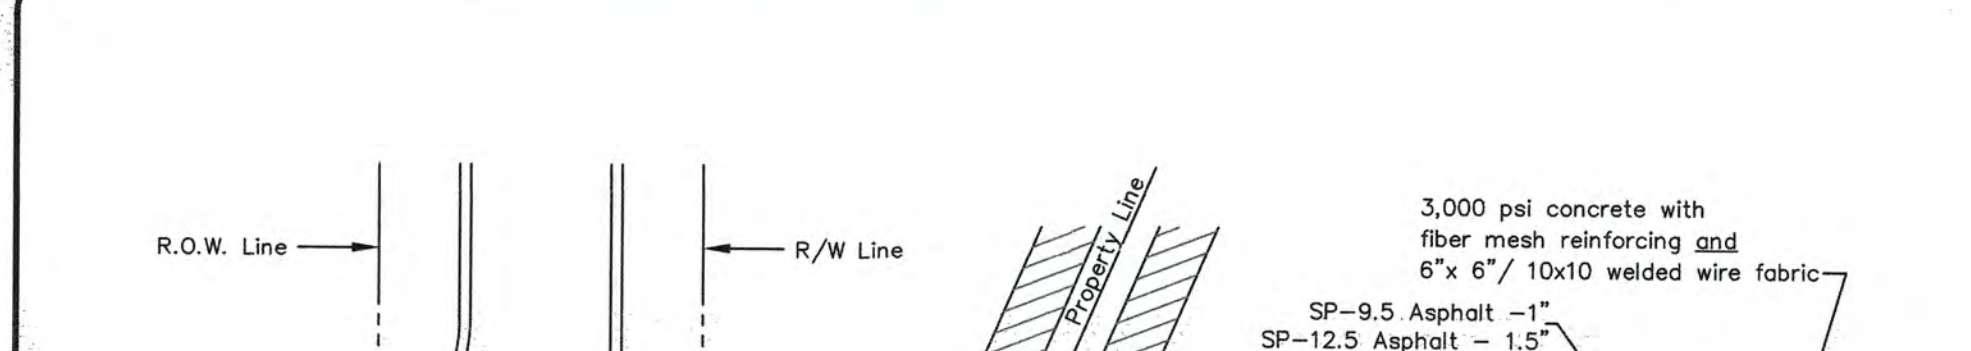


STANDARD DRIVEWAY LOCATIONS RESIDENTIAL

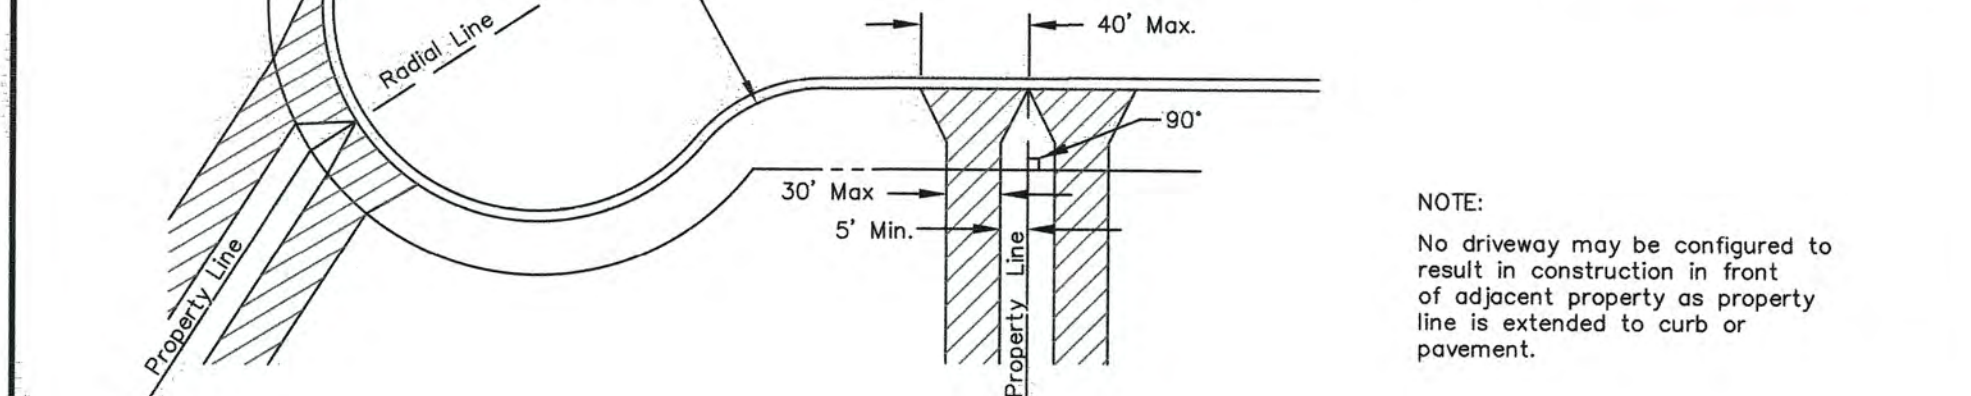

TYPICAL CROSS SECTION IN R.O.W.

NOTE: No driveway may be configured to result in construction in front of adjacent property as property line is extended to curb or pavement.

INDEX NO. 103 PAGE NO. 2 of 2
LATEST REVISION 2/22/2016

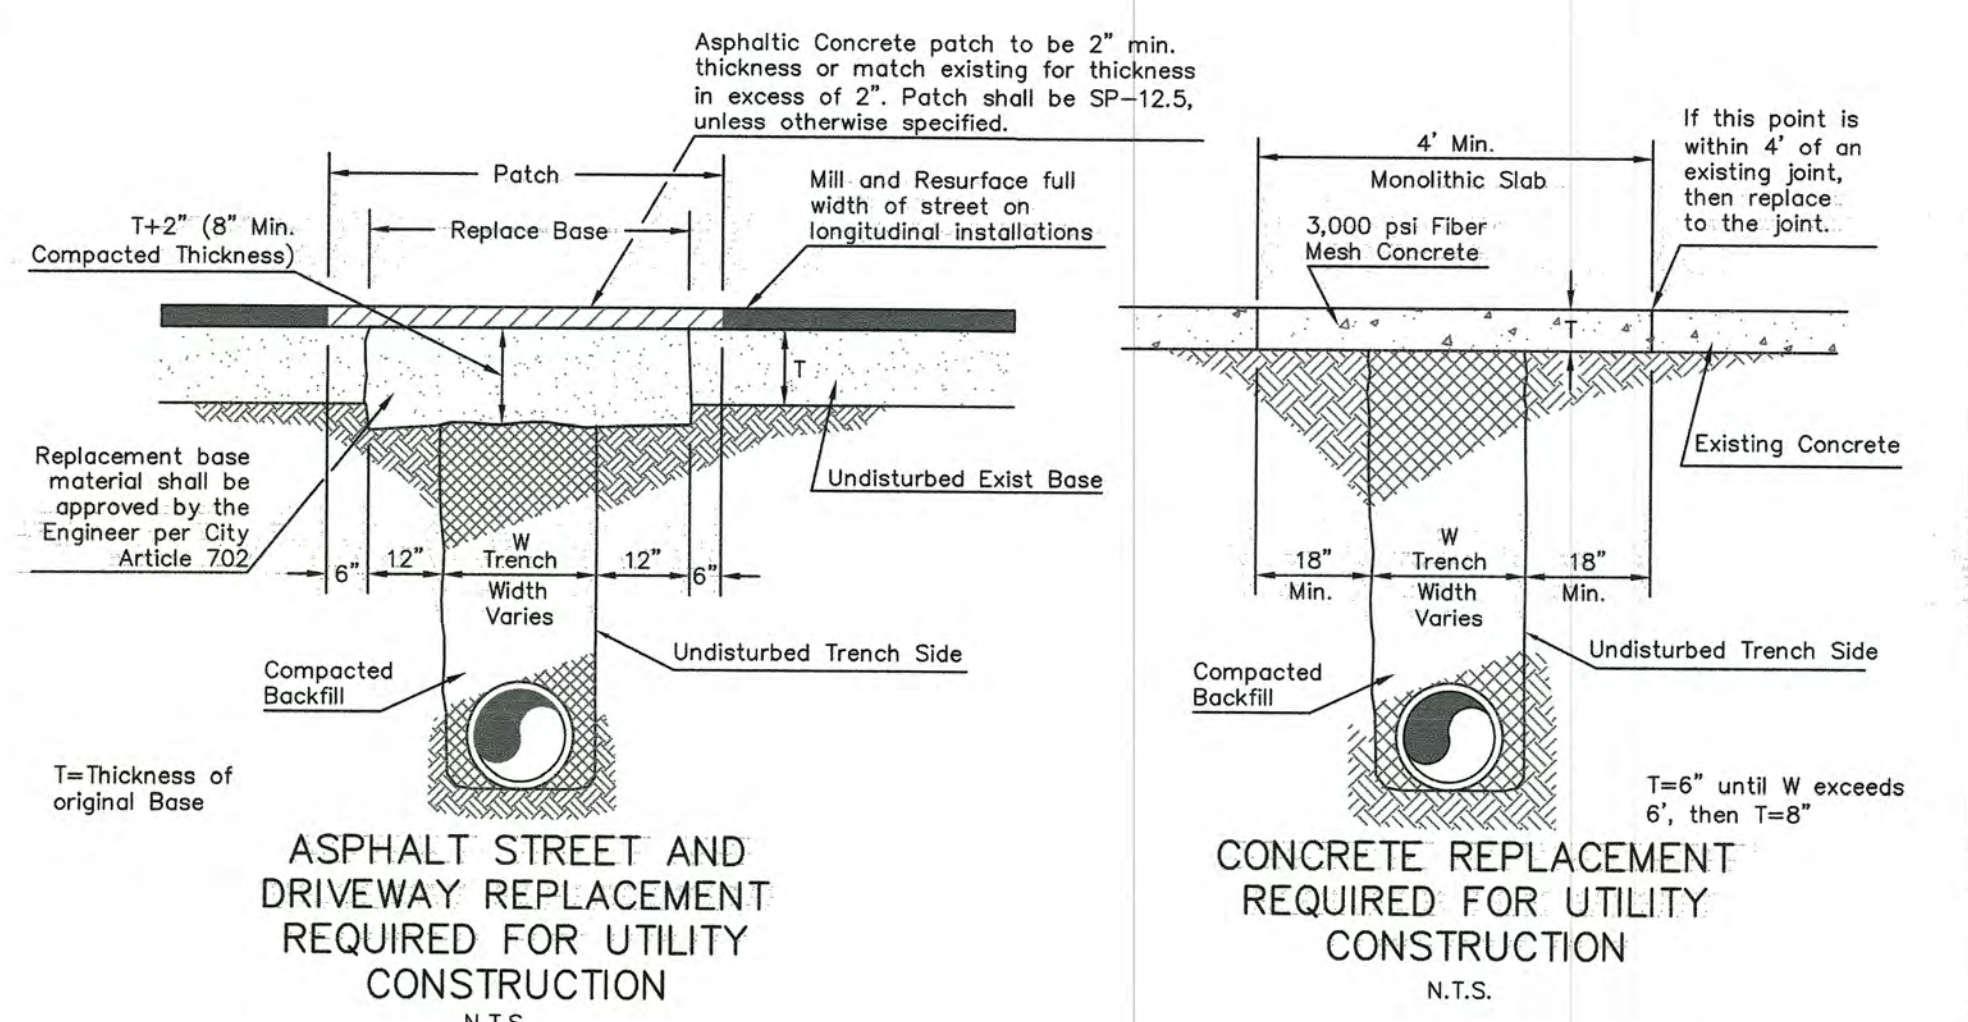

ASPHALT STREET AND DRIVEWAY REPLACEMENT REQUIRED FOR UTILITY CONSTRUCTION


N.T.S.

CONCRETE REPLACEMENT REQUIRED FOR UTILITY CONSTRUCTION

N.T.S.

STREET AND DRIVEWAY REPLACEMENT FOR CONCRETE & ASPHALTIC CONCRETE SURFACES

INDEX NO. 104 PAGE NO. 1 of 1
LATEST REVISION 2/22/2016

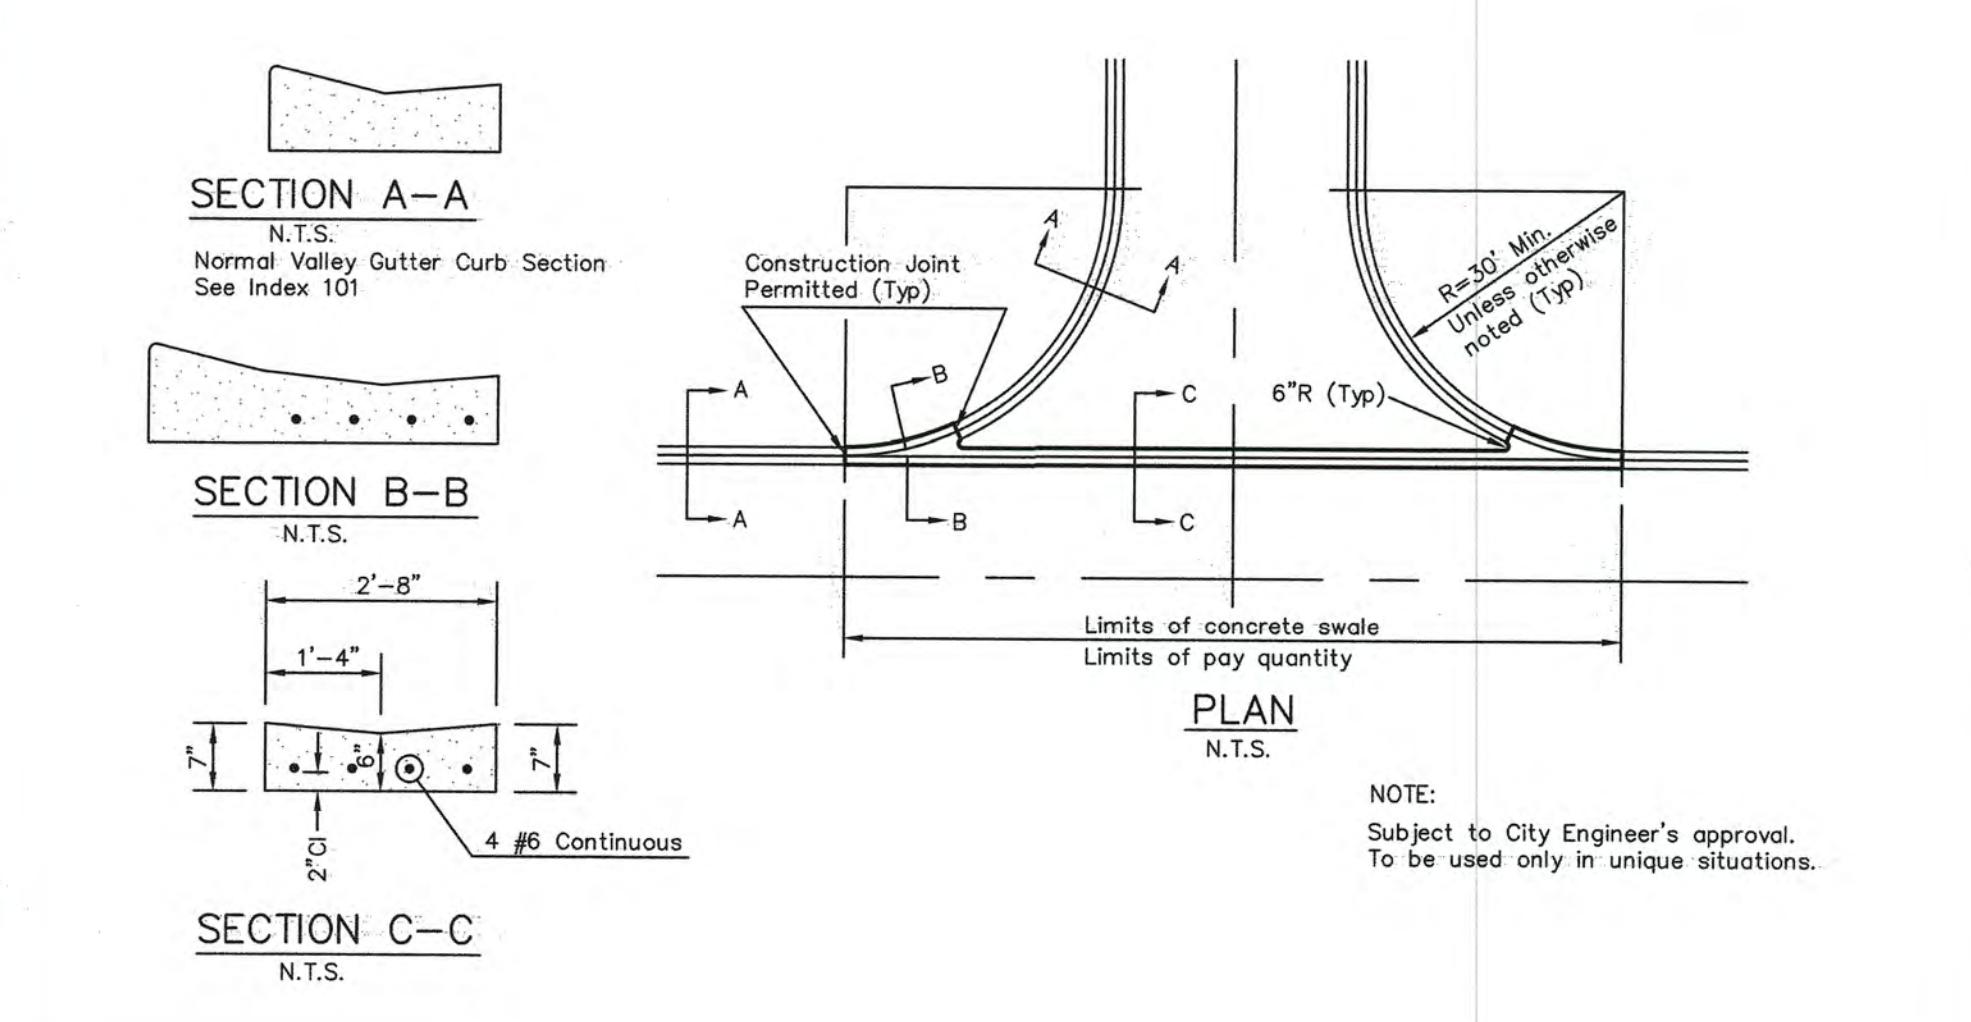

SECTION A-A

N.T.S.

SECTION B-B


N.T.S.

SECTION C-C

N.T.S.

CONCRETE SWALE DETAIL VALLEY GUTTER CURB

INDEX NO. 107 PAGE NO. 1 of 1
LATEST REVISION 2/22/2016

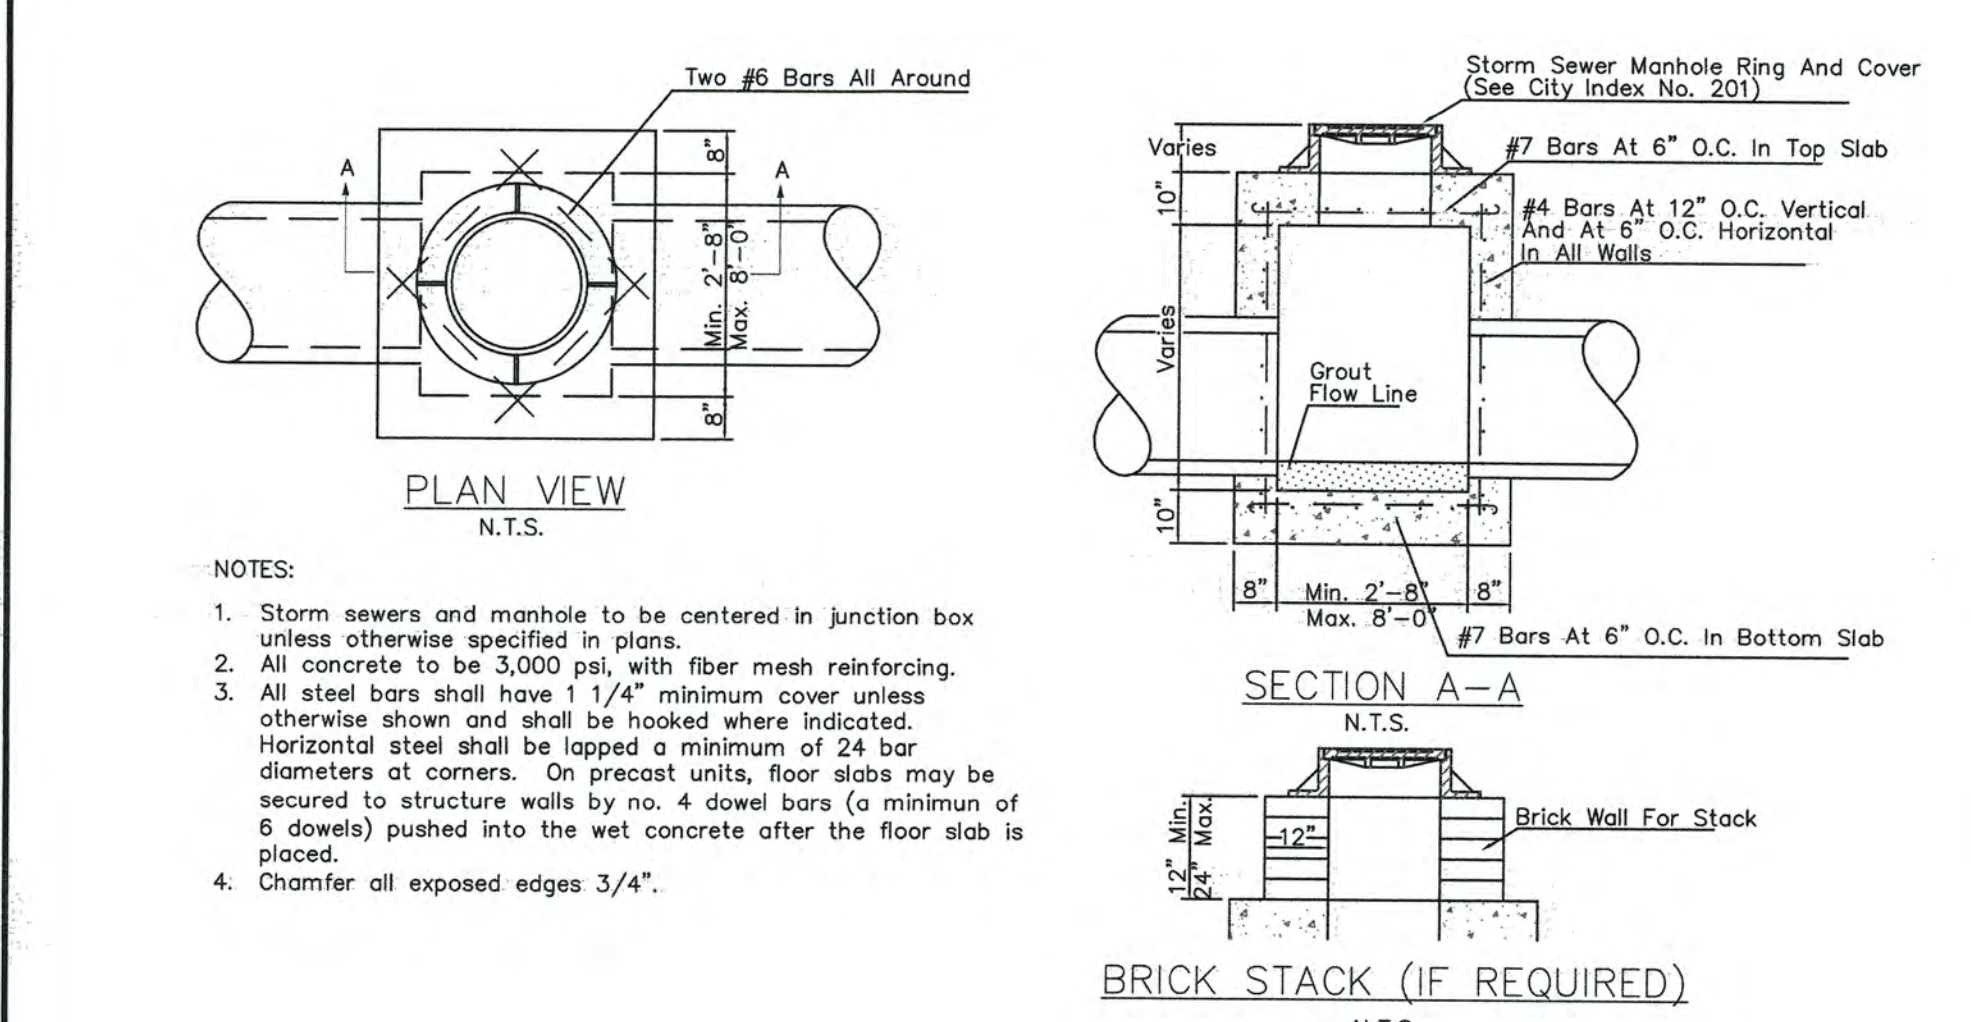

PLAN VIEW

N.T.S.

SECTION A-A


N.T.S.

BRICK STACK (IF REQUIRED)

N.T.S.

JUNCTION BOX - TRAFFIC TYPE POURED CONCRETE

INDEX NO. 207 PAGE NO. 1 of 1
LATEST REVISION 2/22/2016

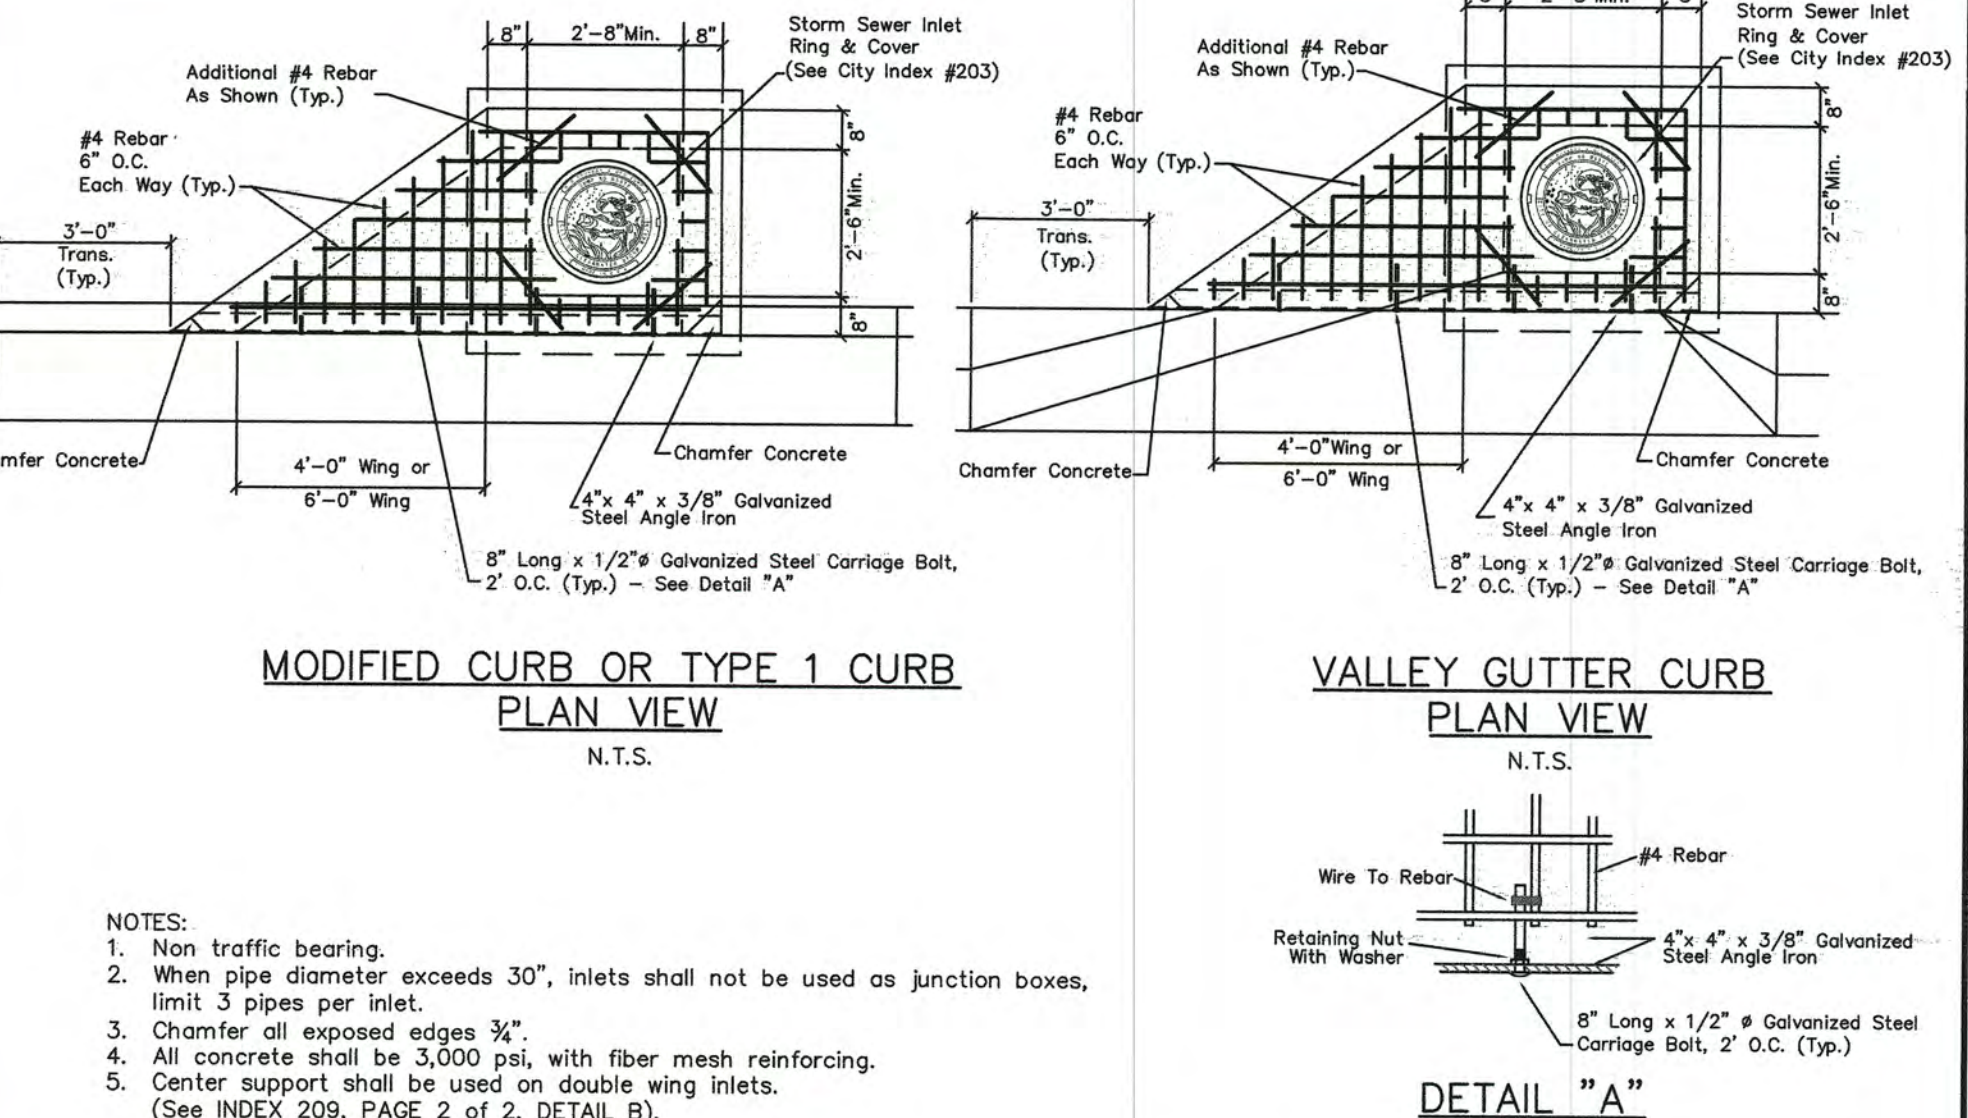

MODIFIED CURB OR TYPE 1 CURB PLAN VIEW


N.T.S.

VALLEY GUTTER CURB PLAN VIEW

N.T.S.

WING INLETS FOR MODIFIED, TYPE I & VALLEY GUTTER CURB PLAN VIEW

INDEX NO. 209 PAGE NO. 1 of 2
LATEST REVISION 2/22/2016

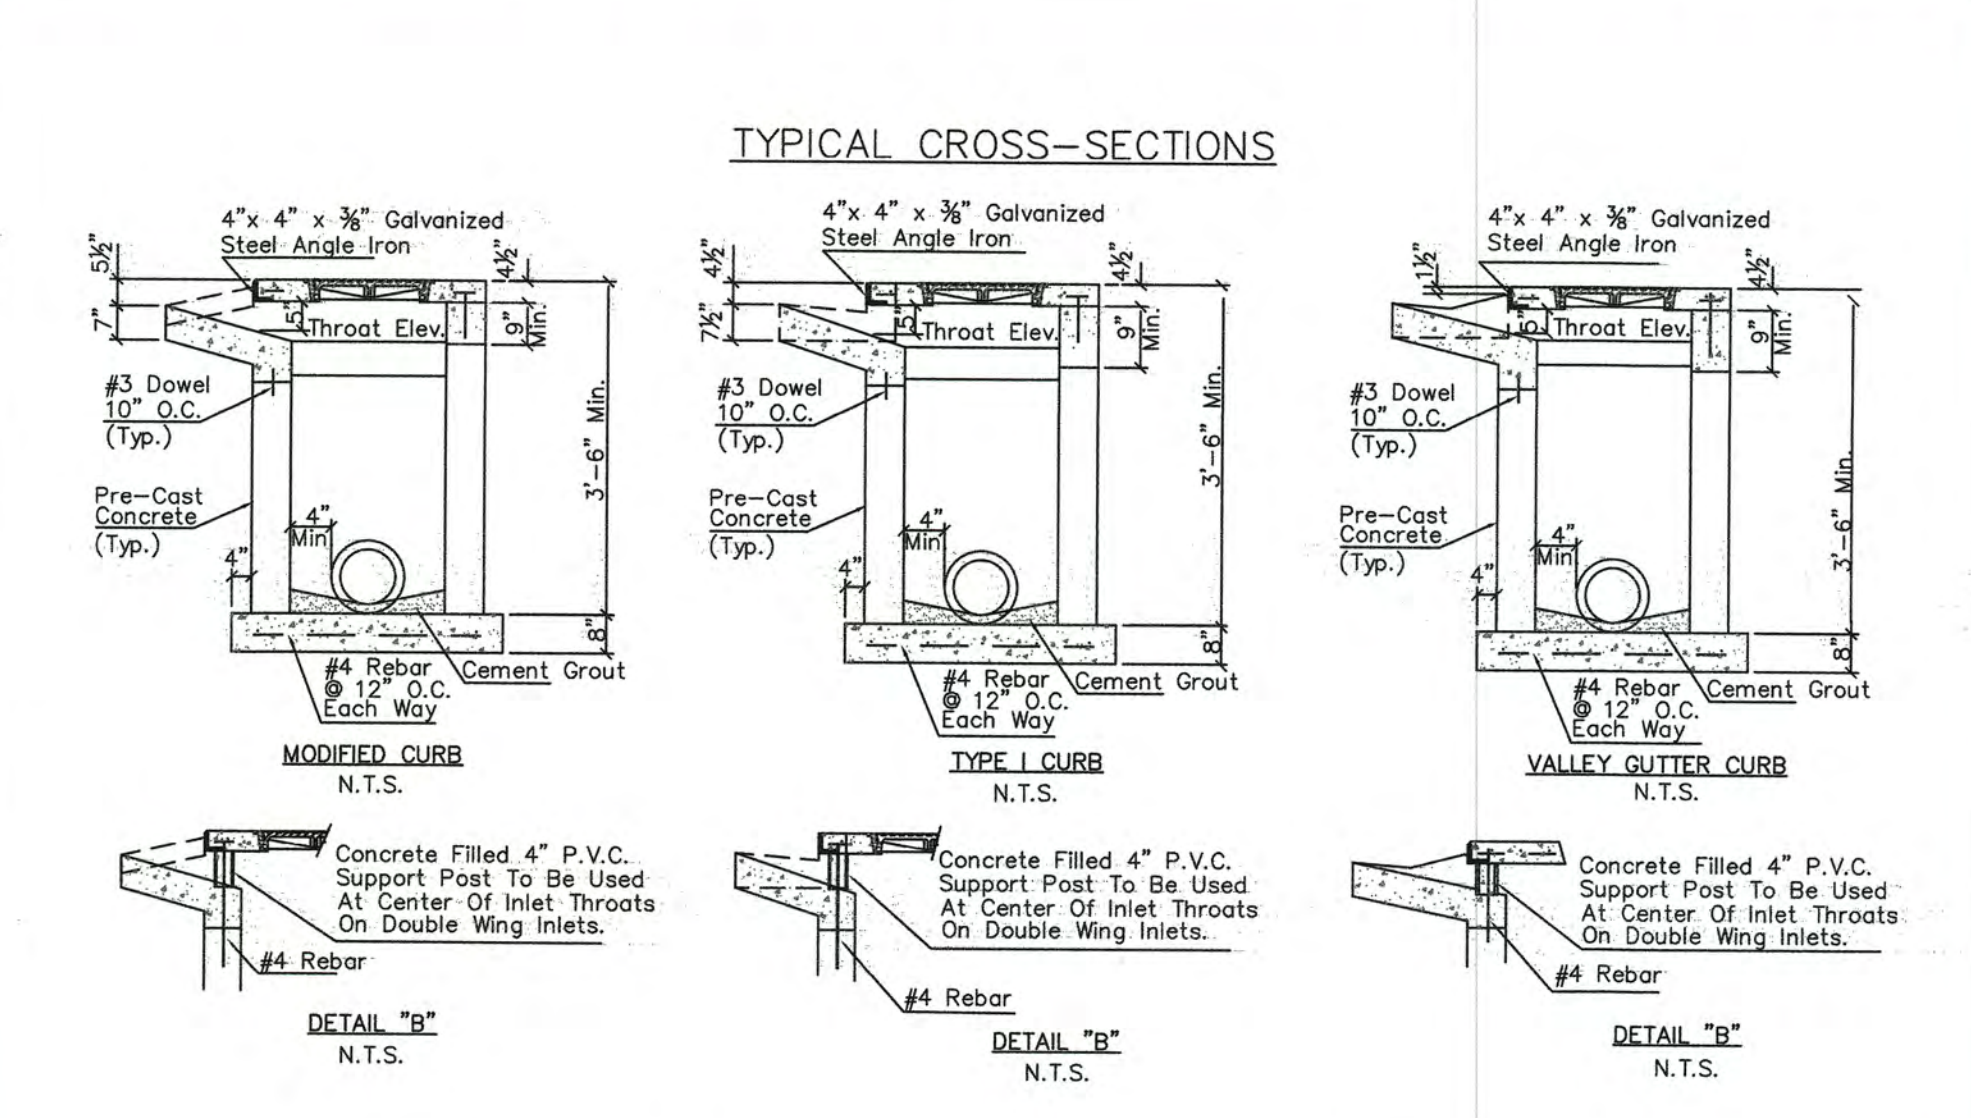

TYPICAL CROSS-SECTIONS

N.T.S.

DETAIL A

N.T.S.

DETAIL B


N.T.S.

DETAIL C

N.T.S.

WING INLETS FOR MODIFIED, TYPE I & VALLEY GUTTER CURB CROSS SECTIONS

INDEX NO. 209 PAGE NO. 2 of 2
LATEST REVISION 2/22/2016

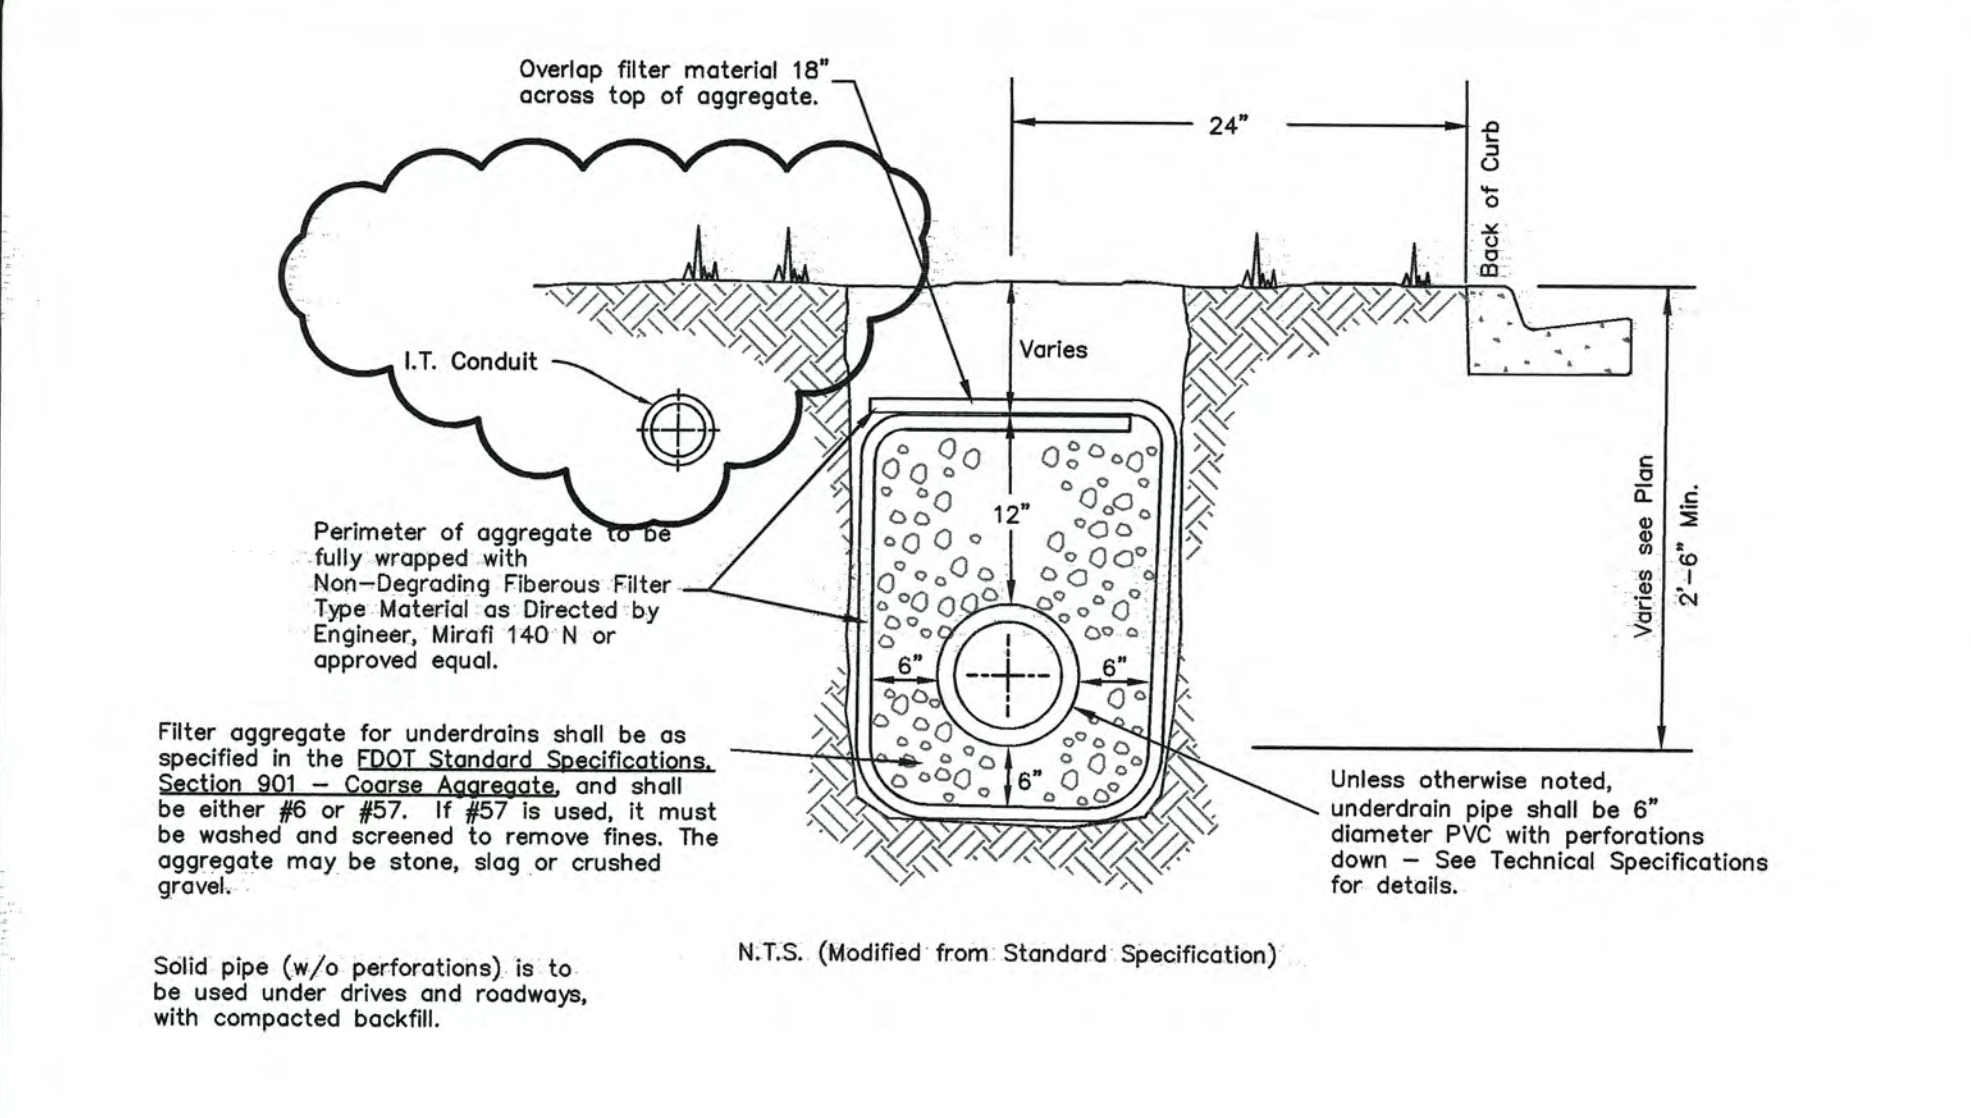

UNDERDRAIN DETAIL

N.T.S. (Modified from Standard Specification)

UNDERDRAIN DETAIL

INDEX NO. 218 PAGE NO. 1 of 4
LATEST REVISION 2/22/2016

REVISION	BY	DATE

CITY OF CLEARWATER, FLORIDA
ENGINEERING DEPARTMENT
100 S. MYRTLE AVE.
CLEARWATER, FL 33756

CALL 811
SUNSHINE STATE
ONE CALL
OF FLORIDA
www.callsunshine.com
(800) 432-4770
MIN. 48 HOURS
BEFORE YOU EXCAVATE

Bypass Drive Improvements
City of Clearwater Details

DWG NAME: 2015030-DTL5	FIELD BOOK: 580	SURVEYED BY: SR	SCALE: N/A
CONTRACT NO.: 15-0021-EN	DATE DRAWN: 04-18-2016	DRAWN BY: DDM, JR	HORIZ. N/A
JOB NO.: 2015030	DESIGNED BY: JWS	CHECKED BY: PWD	SHEET NO.: 22 OF 27
APPROVED BY:	DATE:	DATE:	DATE:

Construction Joint

End Aggregate Filter

Start Solid PVC Pipe

Conc. Drive Saw Cut (See Note)

Perforated PVC Pipe

Aggregate Filter (See Note)

PLAN VIEW
N.T.S.

2.0'

4.0' Min.

6" 6"

6" 6"

6" Conc. Drive

Aggregate Filter (See Note)

SECTION VIEW
N.T.S.

See Detail 218 Sheet 1 of 4

Compacted Backfill

Undisturbed Soil

6" Dia. Solid PVC Pipe, ASTM 3034, Minimum SDR 35.

SECTION A-A
N.T.S.

NOTE:
Saw Cut Drive if Nearest Const. Joint Over 7' from Back of Curb.

* Filter aggregate for underdrains shall be as specified in the FDOT Standard Specifications, Section 901 - Coarse Aggregate, and shall be either #6 or #57. If #57 is used, it must be washed and screened to remove fines. The aggregate may be stone, slag, or crushed gravel.

6/3/15	CORRECTION TO NOTES	S.R.	CITY OF CLEARWATER ENGINEERING DEPARTMENT STORM DETAILS	UNDERDRAIN AT DRIVEWAYS	INDEX NO. 218	PAGE NO. 2 of 4
DATE	REVISION DESCRIPTION	APP			LATEST REVISION	8/13/2020

PLAN VIEW
N.T.S.

18"

8"

Brass Cleanout Plug

18" Square Concrete Pad, 8" Thick

ASTM D3034-SDR 35 6" PVC Underdrain (Refer to Plans for Diameter)

6" X 6" PVC Double Sweep (Gasketed)

Low End

Flow

Upstream

SECTION VIEW
N.T.S.

Notes:
1. Place Cleanout Every 200' From Inlet
2. All Cleanouts are 6" Only.

DATE	REVISION DESCRIPTION	APP	CITY OF CLEARWATER ENGINEERING DEPARTMENT STORM DETAILS	DOUBLE SWEEP UNDERDRAIN CLEANOUT (STORM)	INDEX NO. 218	PAGE NO. 3 of 4
					LATEST REVISION	7/15/2020

PLAN VIEW
N.T.S.

18"

8"

Brass Cleanout Plug

18" Square Concrete Pad, 8" Thick

Two-6"-1/16 (22 1/2") Street Els

ASTM D3034-SDR 35 6" PVC Underdrain (Refer to Plans for Diameter)

6" Cemented Cap

6" X 6" PVC Wye (Gasketed)

Flow

SECTION VIEW
N.T.S.

Notes:
1. Cleanout Faces Downstream.
2. All Cleanouts are 6" Only.

DATE	REVISION DESCRIPTION	APP	CITY OF CLEARWATER ENGINEERING DEPARTMENT STORM DETAILS	TERMINAL END UNDERDRAIN CLEANOUT (STORM)	INDEX NO. 218	PAGE NO. 4 of 4
					LATEST REVISION	7/15/2020

4" min.

12" min.

12" min.

4" min.

Joint wrap, See Note 1

Strapping, See Note 2

Conduit Joint, See Detail below

Keep wrap snug at bell area

Joint w/o Bell (Showing filter fabric)

Primer

Gasket(s), See Note 3

Conduit exterior

Joint w/ Bell (Showing filter fabric)

Joint

Spring line

End of filter fabric overlap to be minimum of 12" below spring line

Round Pipe

12"

Joint

Spring line

End of filter fabric overlap minimum 12" below spring line

Elliptical Pipe

12"

Joint

Spring line

Box Culvert

Isometric Views (Showing filter fabric)

Tongue and Groove type joint with Double Gasket (Prior to pull-up)

Bell and Spigot type joint with "O Ring" Gasket (Prior to pull-up)

NOTES:
1. Joint wrap shall conform to one of the following: Filter Fabric-Mirafi 140-N as manufactured by Mirafi Inc., or approved equal. Minimum width(s) as shown above. Elastic band as manufactured by Cadillac External Pipe Joint, Inc., or approved equal. Width(s) as per ASTM C 877.
2. Joint wrap shall be held in place as follows: Filter Fabric-minimum 2 straps as shown or as required by the manufacturer.
3. Gasket type shall conform to pipe manufacturer specifications.

6/3/15	REV. NOTES	S.R.	CITY OF CLEARWATER ENGINEERING DEPARTMENT STORM DETAILS	CONDUIT JOINT WRAP DETAIL	INDEX NO. 227	PAGE NO. 1 of 1
DATE	REVISION DESCRIPTION	APP			LATEST REVISION	2/22/2016

Machined Surface

25 1/2"

1 1/2"

2 3/4"

SOLID COVER SECTION
N.T.S.

Machined Surface

26 3/4"

25 3/4"

1 1/2"

23 1/2"

25 3/4"

29 1/2"

RING SECTION
N.T.S.

2 Non Penetrating Pickholes.

Year of Installation

SOLID COVER
N.T.S.

NOTES:
1. U.S. Foundry No. 117 Ring and BL Cover, or equal, if approved by City of Clearwater Engineer.
2. Private manhole covers must not say "Clearwater" on them.
3. Ring must be centered on opening.
4. Install 18 gauge 304 stainless steel manhole storm water inflow abatement insert (dish/pan).
5. See also City of Clearwater's Technical Specification Section IV.

DATE	REVISION DESCRIPTION	APP	CITY OF CLEARWATER ENGINEERING DEPARTMENT STORM DETAILS	SANITARY SEWER MANHOLE COVER NON-ROADWAY APPLICATION	INDEX NO. 301	PAGE NO. 1 of 3
					LATEST REVISION	10/21/2019

NOTES:
1. All new manholes must be AASHTO M85 Type II cement with Xypex Admix C-1000R.
2. All pipe penetrations into manhole shall be precast or core drilled with a flexible Kor-N-Seal rubber boot or approved equal, installed.
3. All pipes must be color coded "Safety Green."
4. Doghouse manholes are not permitted.
5. Flat top manholes are not permitted unless pre-approved by City Engineer.
6. All connections to manhole shall be water tight.
7. All manhole coring must be witnessed by City Inspector.
8. Install 18 gauge 304 stainless steel manhole storm water inflow abatement insert (dish/pan).
9. See also City of Clearwater's Technical Specification Section IV.

3'

See Index No. 301

Cement grout the manhole cover to the top of gussets

Min. 5" - Max. 15" (clay brick chimney w/ 1/2" cement)

Concentric cone (Flat cover on shallow manholes 0' to 4' depth only) with prior City Engineering approval.

Steel reinforcement

6" min. wall thickness Type II acid resistant cement 4000 p.s.i.

Grout fill opening with non-shrink mortar

2' joint in pipe entry (Typical)

Replacing existing pipes with PVC pipe requires a groutable manhole adapter coupling by Flo Control, Inc., or approved water stop coupling, witnessed by City of Clearwater Inspector.

Subgrade prepared per City of Clearwater's Technical Specification Section IV, Series 401-2

N.T.S.

DATE	REVISION DESCRIPTION	APP	CITY OF CLEARWATER ENGINEERING DEPARTMENT STORM DETAILS	NEW PRECAST SANITARY MANHOLE DETAIL	INDEX NO. 302	PAGE NO. 1 of 3
					LATEST REVISION	10/21/2019

NOTES:
1. Any new manhole cores/connections may require a new coating. The new coating will be determined by City of Clearwater Inspector. See Note 2.
2. Interior shall be Strong Seal MS 2C, Raven 405 or Spraywall by Sprayco.
3. All pipe penetrations into manhole shall be precast or core drilled with a flexible Kor-N-Seal rubber boot or approved equal, installed.
4. All pipes must be color coded "Safety Green."
5. All connections to manhole shall be water tight.
6. All manhole coring must be witnessed by City Inspector.
7. Install 18 gauge 304 stainless steel manhole storm water inflow abatement insert (dish/pan).
8. Contractor to replace ring & cover if existing is in poor condition which will be determined by City of Clearwater Inspector.
9. See also City of Clearwater's Technical Specification Section IV.

3'

See Index No. 301

Cement grout the manhole cover to the top of gussets

Min. 5" - Max. 15" (clay brick chimney w/ 1/2" cement)

5" min. 15" max.

4' Min.

2" min - 3" max

2" /ft min.

Grout fill opening with non-shrink mortar

2' joint in pipe entry (Typical)

Grout flow channel

Replacing existing pipes with PVC pipe requires a groutable manhole adapter coupling by Flo Control, Inc., or approved water stop coupling, witnessed by City of Clearwater Inspector.

N.T.S.

DATE	REVISION DESCRIPTION	APP	CITY OF CLEARWATER ENGINEERING DEPARTMENT STORM DETAILS	EXISTING SANITARY MANHOLE DETAIL	INDEX NO. 302	PAGE NO. 3 of 3
					LATEST REVISION	10/21/2019

NOTE:
Cleanout Plug Cover for traffic areas to be U.S. Foundry 7623 Or Equal.

Cleanout Plug Charlotte Pipe And Foundry Company Part No. 106 Or Equal

Concrete Pad 8" Thick x 1'-6" Sq.

Female Adapter Charlotte Pipe And Foundry Company Part No. 101 Or Equal

Two-Way Cleanout Charlotte Pipe And Foundry Company Part No. 448 Or Equal

Sewer Lateral

N.T.S.

DATE	REVISION DESCRIPTION	APP	CITY OF CLEARWATER ENGINEERING DEPARTMENT STORM DETAILS	STANDARD CLEANOUT (SANITARY)	INDEX NO. 304	PAGE NO. 1 of 2
					LATEST REVISION	2/22/2019

R/W

Cleanout Lid Assembly to be located approx. 1 foot back of Right-of-Way

Cleanout

Double-Sweep Tee

30"-36" or as Directed by the City Engineer

6" Service Lateral

Main


City Owned and Maintained

Homeowner Owned and Maintained

ANY VARIANCE MUST HAVE WRITTEN APPROVAL OF THE CITY ENGINEER.


SECTION
N.T.S.

8/17/2019	CLEANOUT LOCATION REVISED	PEND.	CITY OF CLEARWATER ENGINEERING DEPARTMENT STORM DETAILS	STREET LATERAL DETAIL	INDEX NO. 305	PAGE NO. 1 of 3
DATE	REVISION DESCRIPTION	APP			LATEST REVISION	2/22/2019

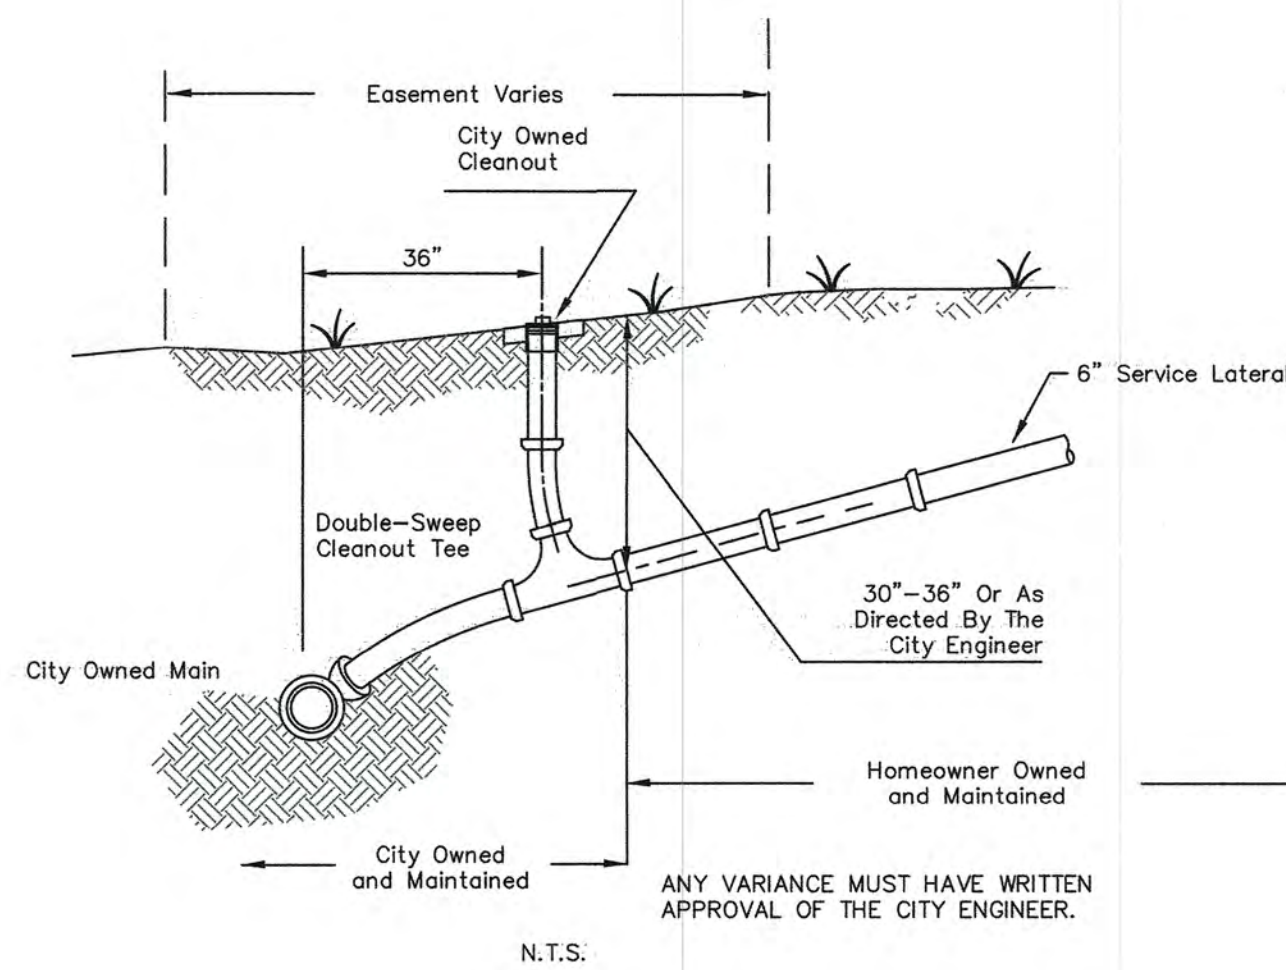


DATE	REVISION DESCRIPTION	APP	CITY OF CLEARWATER ENGINEERING DEPARTMENT POTABLE WATER DETAILS	EASEMENT AREA LATERAL DETAIL	INDEX NO. 305	PAGE NO. 2 of 3	LATEST REVISION 2/22/2016
------	----------------------	-----	--	------------------------------	------------------	--------------------	---------------------------------

- NOTES:
- PVC casing shall be 2x the size of the service line and appropriately color coded.
 - PVC conduit to be between 18"-24" below the surface measured from the top of face of curb.
 - Water Mains to be min. 30" below grade and approx. 4' back of curb.
 - Curb Stop to be located approx. 1 foot back of Right-of-Way.
 - Casing to be continuous, 2' from top to 2' to curb stop.
 - Connect 12 gauge Tracer Wire with tie wraps at Corporation Stop and at Curb Stop. Provide 1 foot minimum excess length of Tracer Wire in Meter Box.
 - Insert stiffeners at Corporation Stop and Curb Stop. Stiffeners shall be manufactured by Mars Company P.O. Box 830340, Ocala, FL 34483
 - Service lines 90' from main to meter.
 - See also City of Clearwater's Technical Specifications Section IV.

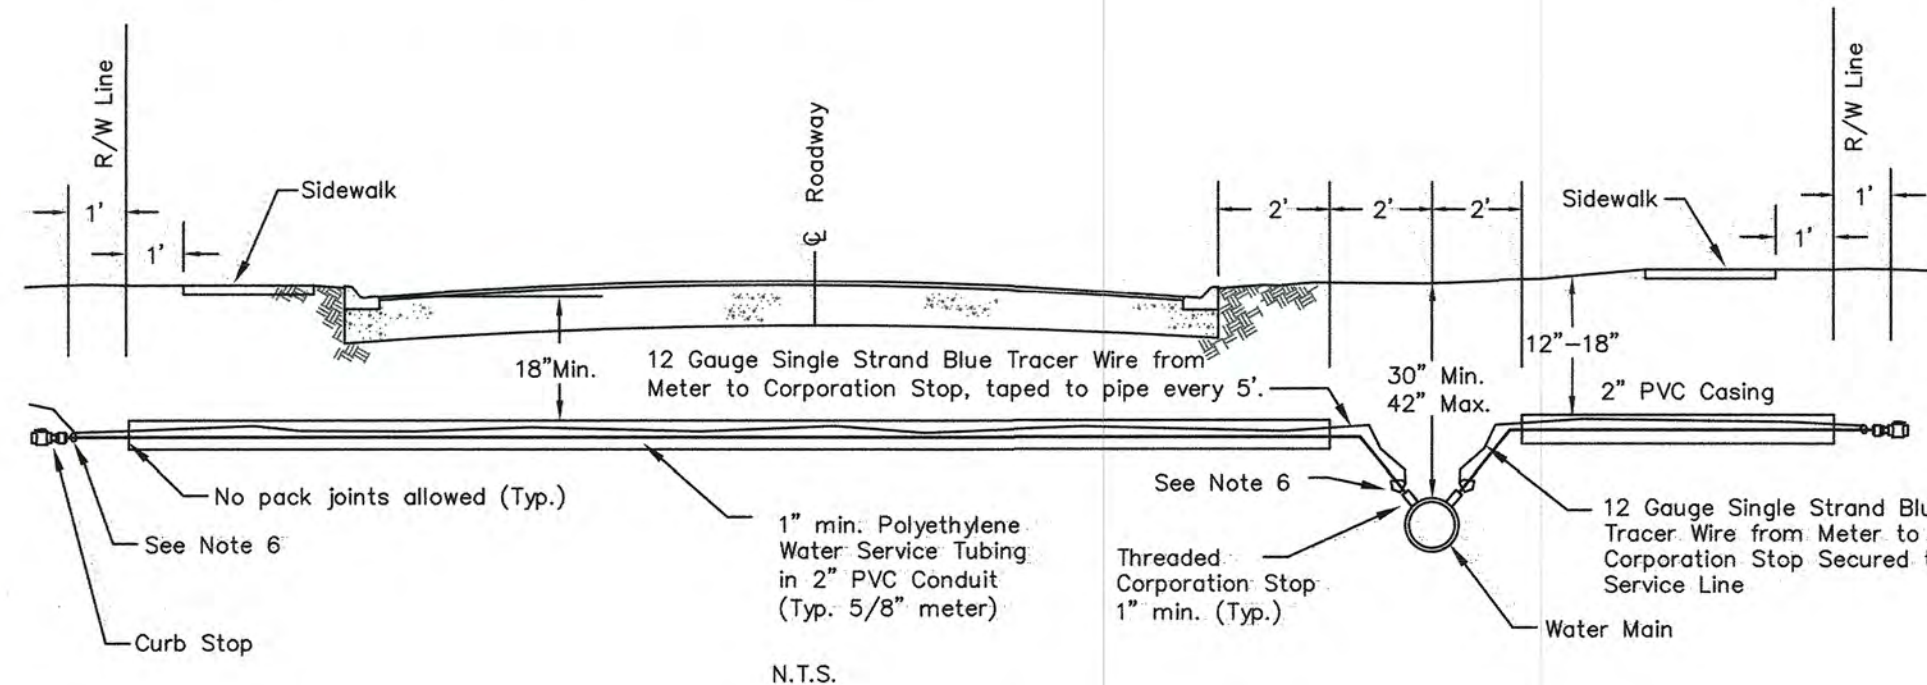

DATE	REVISION DESCRIPTION	APP	CITY OF CLEARWATER ENGINEERING DEPARTMENT POTABLE WATER DETAILS	1"-2" WATER MAIN SERVICE LINE TYPICAL SECTION	INDEX NO. 401	PAGE NO. 2 of 3	LATEST REVISION 10/21/2019
------	----------------------	-----	--	--	------------------	--------------------	----------------------------------

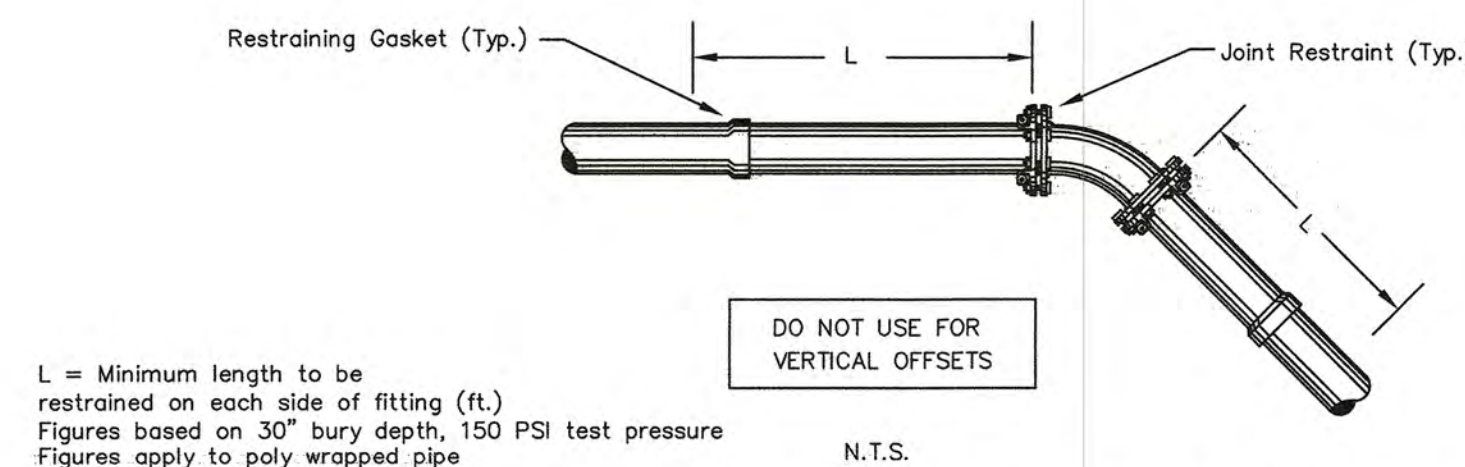


NOM. PIPE SIZE	ELBOWS (deg.)				VALVES TEES	DEAD END
	11.25	22.50	45	90		
4"	22	22	22	42	50	50
6"	22	22	25	50	67	67
8"	22	22	35	60	85	85
12"	22	22	42	100	125	125
16"	22	30	55	130	150	150
20"	22	33	65	150	160	160

The following joints must be restrained in all applications:

- Bend - inlet and outlet
- Tee - inlet and outlets
- Offsets - inlet and outlet
- Plugs
- Dead ends
- Hydrant runouts shall be restrained as dead ends

- NOTES:
- Water mains larger than 8" will be ductile iron pipe only.
 - Thrust restraint on slip joint ductile iron pipe shall be U.S. Pipe Field Lock Gaskets for Tyton Joint Pipe or American Fast-Grip Gaskets for American Fastite Pipe, witnessed by Construction Inspector.
 - Thrust restraints on slip joint PVC pipe shall be EBBA iron 1500 Series restrainers, or approved equal.
 - Thrust restraint on Ductile Iron Fittings shall be provided by the use of Megalug Retainers and mechanical joint fittings.
 - No thrust blocks allowed.
 - See also City of Clearwater's Technical Specification Section IV.


DATE	REVISION DESCRIPTION	APP	CITY OF CLEARWATER ENGINEERING DEPARTMENT POTABLE WATER DETAILS	RESTRAINED JOINT DETAIL (PVC & DIP)	INDEX NO. 403	PAGE NO. 1 of 1	LATEST REVISION 10/21/2019
------	----------------------	-----	--	--	------------------	--------------------	----------------------------------

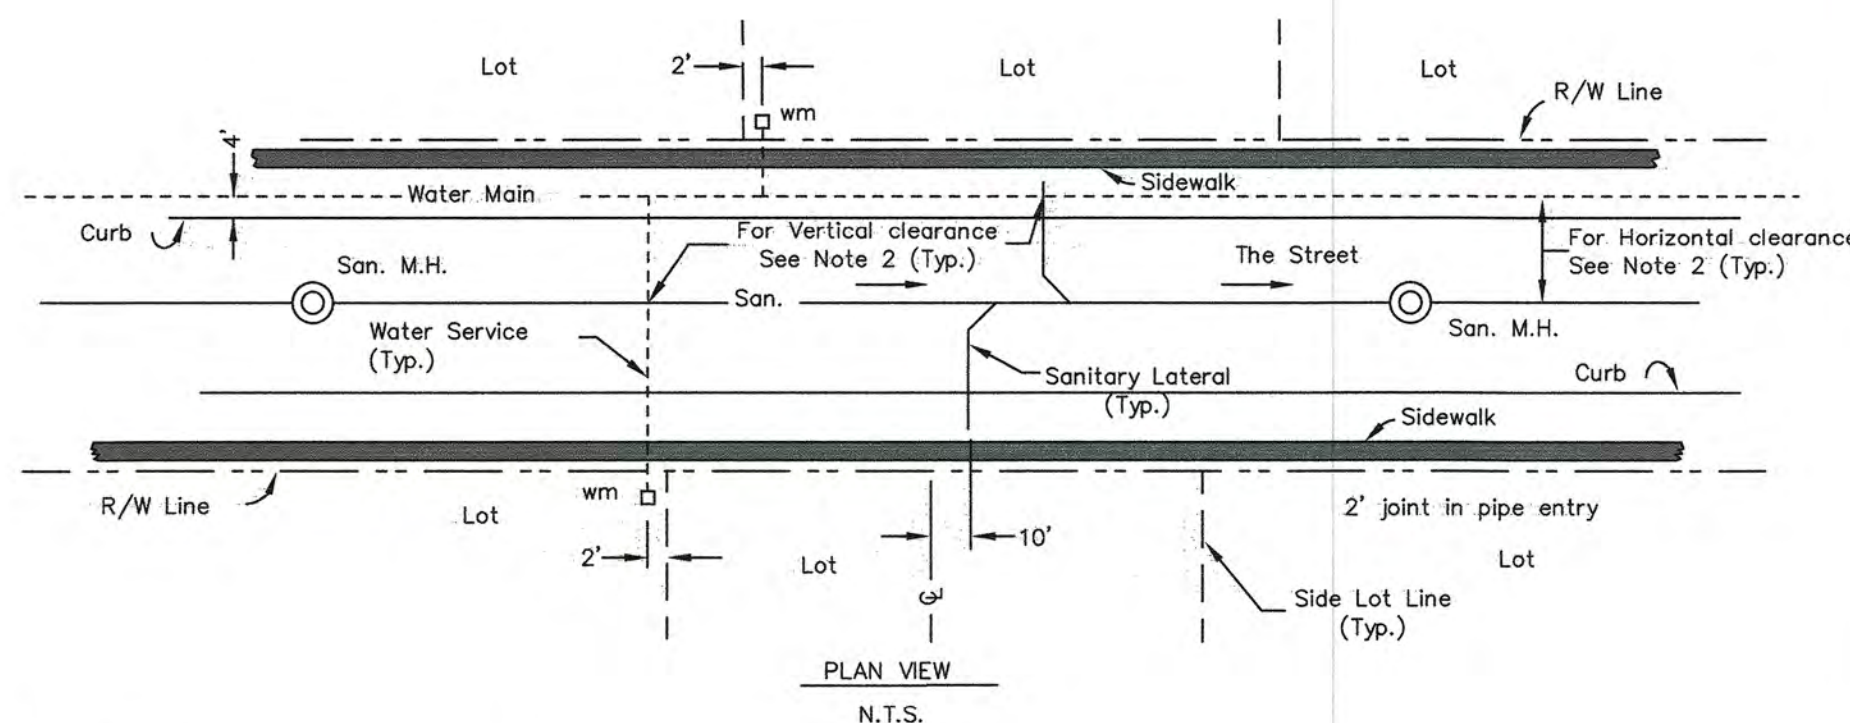

- NOTES:
- Sanitary laterals to be within 10' of center of lot on downhill side of center of lot.
 - Vertical and horizontal clearance between potable water main and sanitary sewer lateral at each intersection to be per FDEP requirements. (See F.A.C. Rule 62-555)

DATE	REVISION DESCRIPTION	APP	CITY OF CLEARWATER ENGINEERING DEPARTMENT SANITARY SEWER DETAILS	SANITARY LATERAL LOCATIONS	INDEX NO. 305	PAGE NO. 3 of 3	LATEST REVISION 2/22/2016
------	----------------------	-----	---	----------------------------	------------------	--------------------	---------------------------------

Roadway/Sidewalk Installation

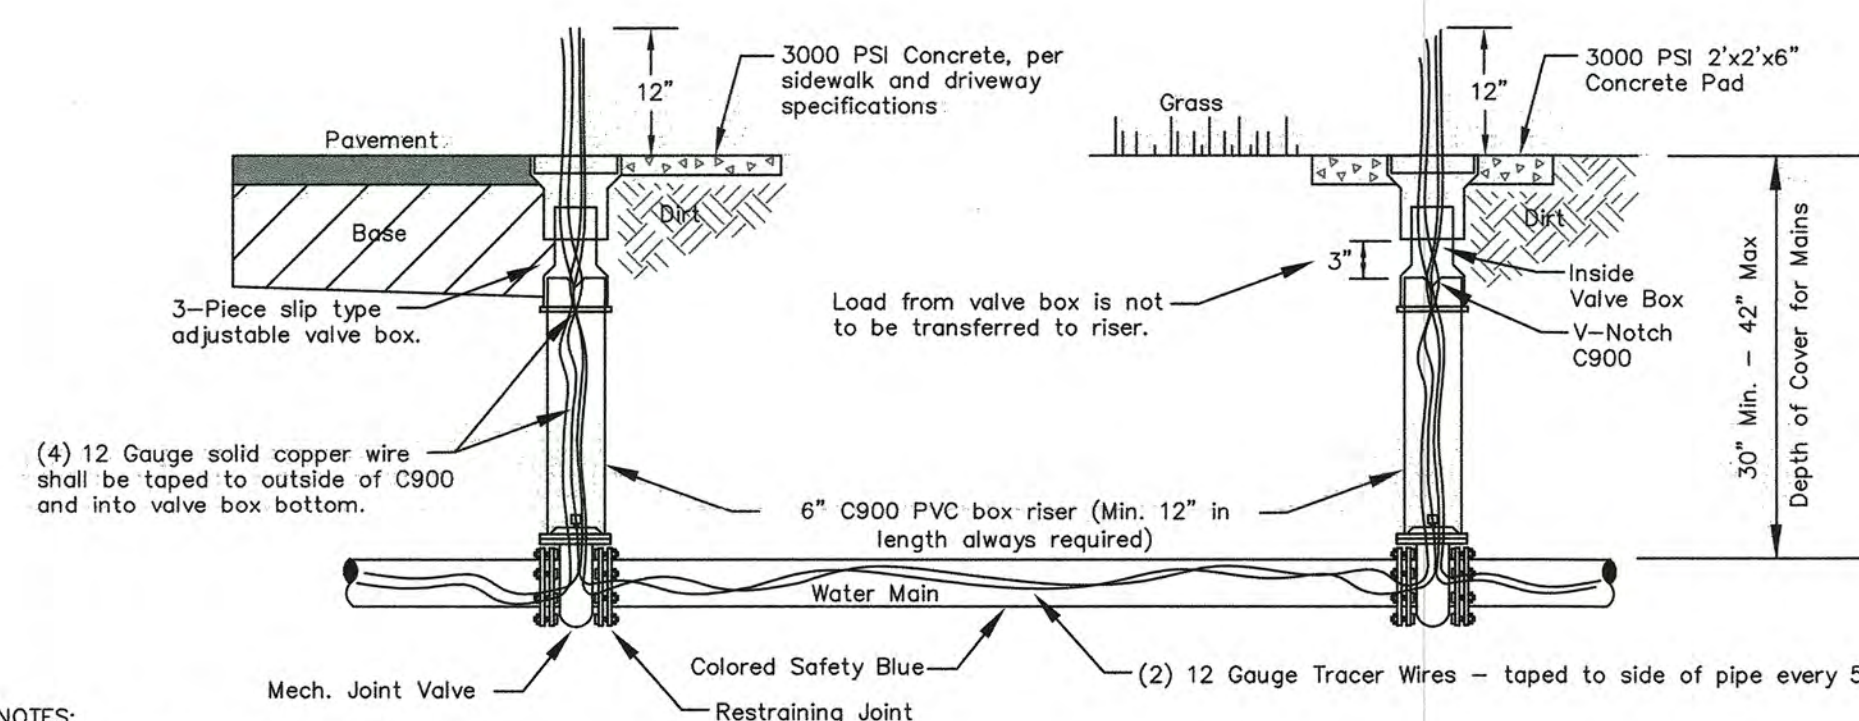



- NOTES:
- Must center operation nut in box.
 - C900 Riser to be one continuous section and color coded "Safety Blue."
 - Gate Valves shall be open left only.
 - Valve key extensions required on valves with operator nut over 3' deep.
 - Tracer Wire required in all applications including on D.I.P. and colored "Safety Blue."
 - See also City of Clearwater's Technical Specification Section IV.

SECTION VIEW

N.T.S.

DATE	REVISION DESCRIPTION	APP	CITY OF CLEARWATER ENGINEERING DEPARTMENT POTABLE WATER DETAILS	TYPICAL VALVE AND BOX SETTING	INDEX NO. 402	PAGE NO. 1 of 3	LATEST REVISION 10/21/2019
------	----------------------	-----	--	-------------------------------	------------------	--------------------	----------------------------------


Green Space Installation

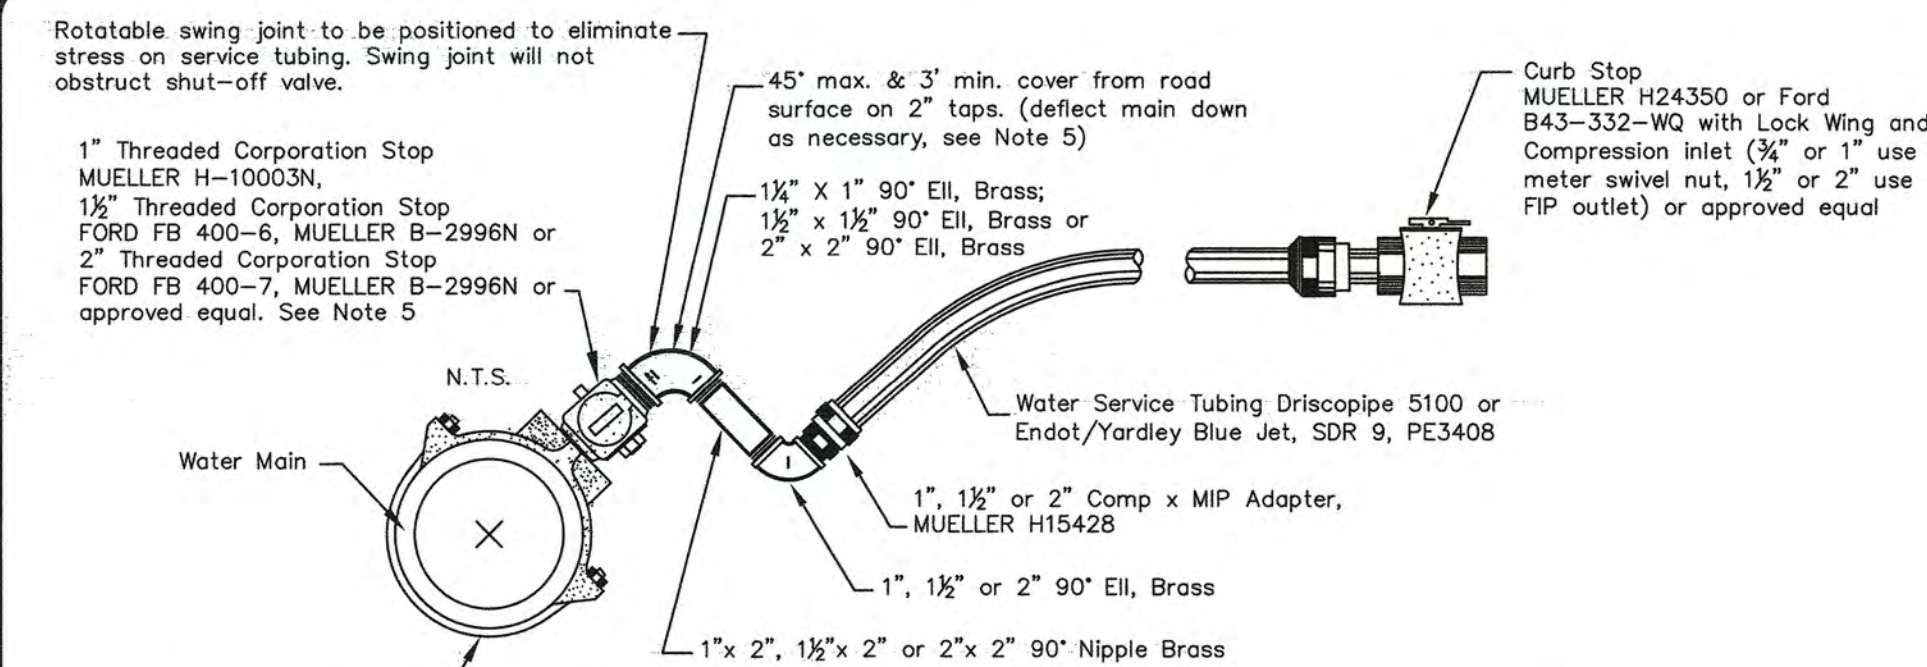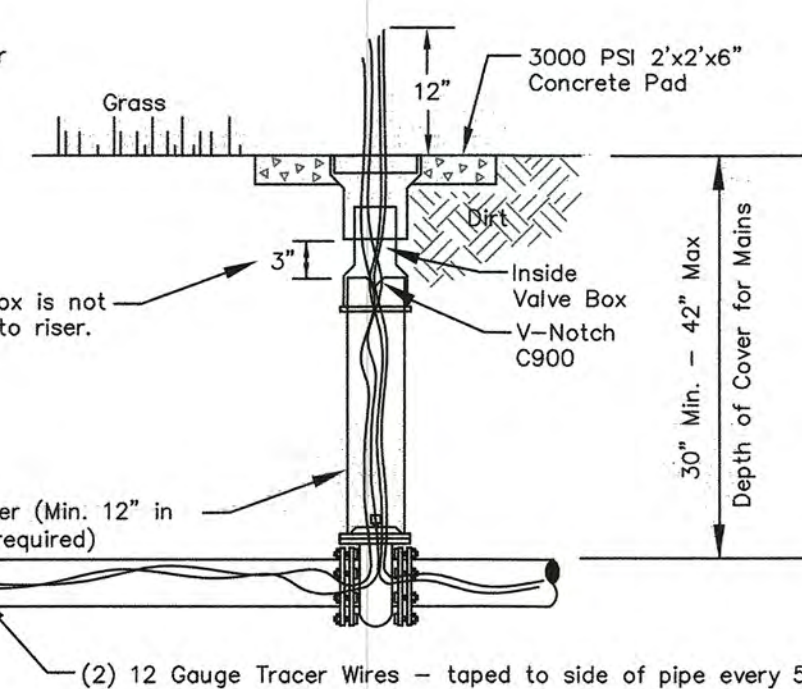

- NOTES:
- Contractor to stake service connections, which are to be 2' from side lot line on either side of lot (See Index 401 Sheet 3 of 3). These services to be consistent within the subdivision. Driveways shall not be built over meters or service taps. Meters or service taps shall not be installed within or under driveways.
 - All lines shall be chlorinated and pressure tested (Test for two hours @ 150 P.S.I.) under the direction of the Construction Inspector. After successful completion of the testing and chlorination, standard operating pressure shall remain on the system at all times.
 - Ten (10) FT. separation required between parallel water & sanitary sewer lines.
 - Saddle is required for all service connections to mains.
 - Taps should be made on a 45° angle from top of pipe. For cover less than 30", City of Clearwater Engineering Department approval is required.
 - Minimum distance between service taps to be not less than 36".
 - Minimum 5' separation between potable & reclaim services. See Index. No. 501.
 - Curb Stop to be located approx. 1 foot back of Right-of-Way.
 - Insert stiffeners at corporation stop and curb stop. Stiffeners shall be manufactured by Mars Company P.O. Box 830340, Ocala, FL 34483.
 - See also City of Clearwater's Technical Specification Section IV.


DATE	REVISION DESCRIPTION	APP	CITY OF CLEARWATER ENGINEERING DEPARTMENT POTABLE WATER DETAILS	POTABLE WATER MAIN SERVICE CONNECTION DETAIL	INDEX NO. 401	PAGE NO. 1 of 3	LATEST REVISION 10/21/2019
------	----------------------	-----	--	---	------------------	--------------------	----------------------------------

- NOTES:
- Extension on valve box shall be set so as to reserve 1/2 of the adjustment length for future use.
 - Valve key extension required on valves with operator nut over 3' deep.
 - Install 3" brass identification disk in concrete, per detail below.
 - Terminate insulated, solid 12 gauge copper tracer wire at 12" above box cover.
 - Valve Box to be centered in concrete slab in green space only.
 - See also City of Clearwater's Technical Specification Section IV.

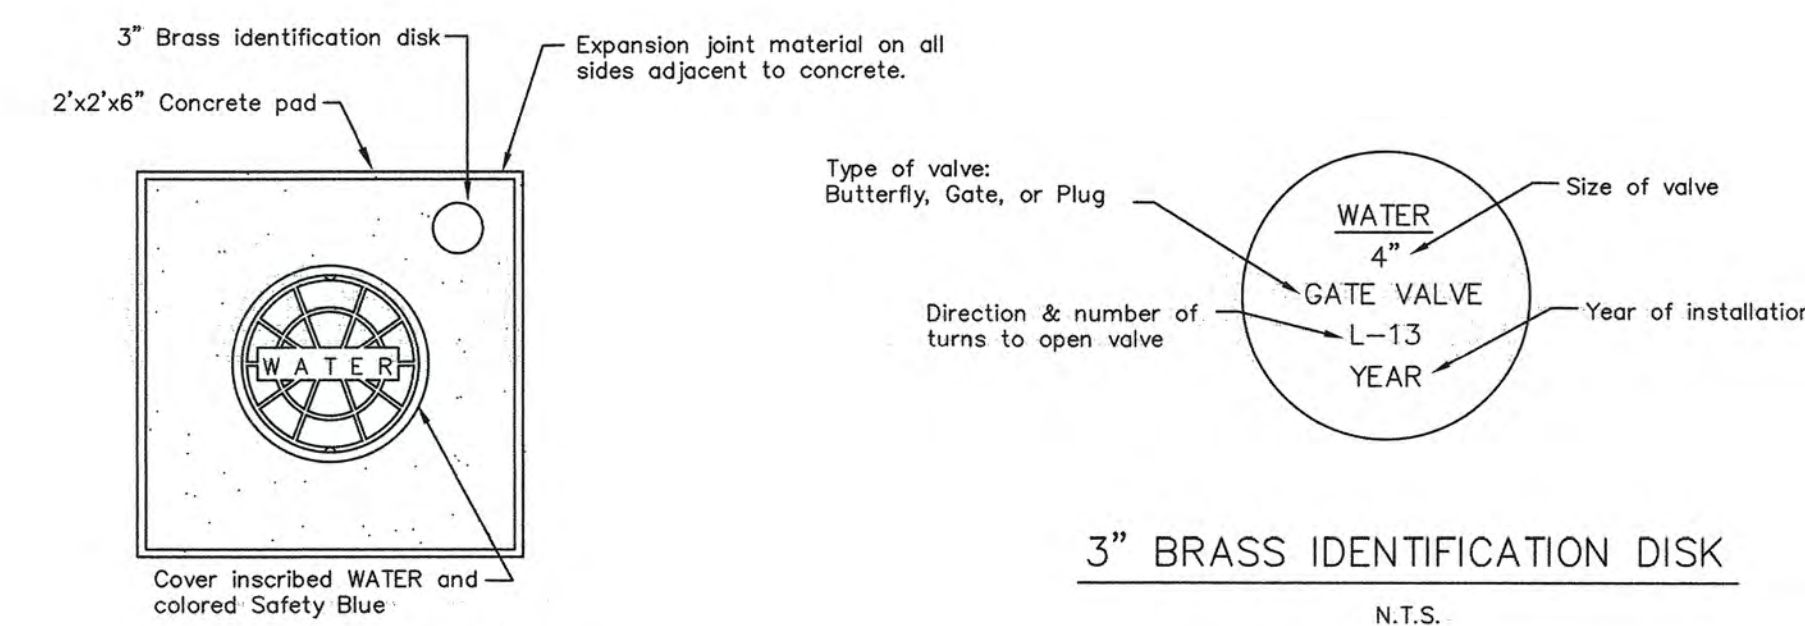

WATER VALVE BOX
CONCRETE PAD PLAN VIEW
N.T.S.

DATE	REVISION DESCRIPTION	APP	CITY OF CLEARWATER ENGINEERING DEPARTMENT POTABLE WATER DETAILS	POTABLE WATER VALVE BOX CONCRETE PAD PLAN VIEW GREEN SPACE ONLY	INDEX NO. 402	PAGE NO. 2 of 3	LATEST REVISION 10/21/2019
------	----------------------	-----	--	---	------------------	--------------------	----------------------------------

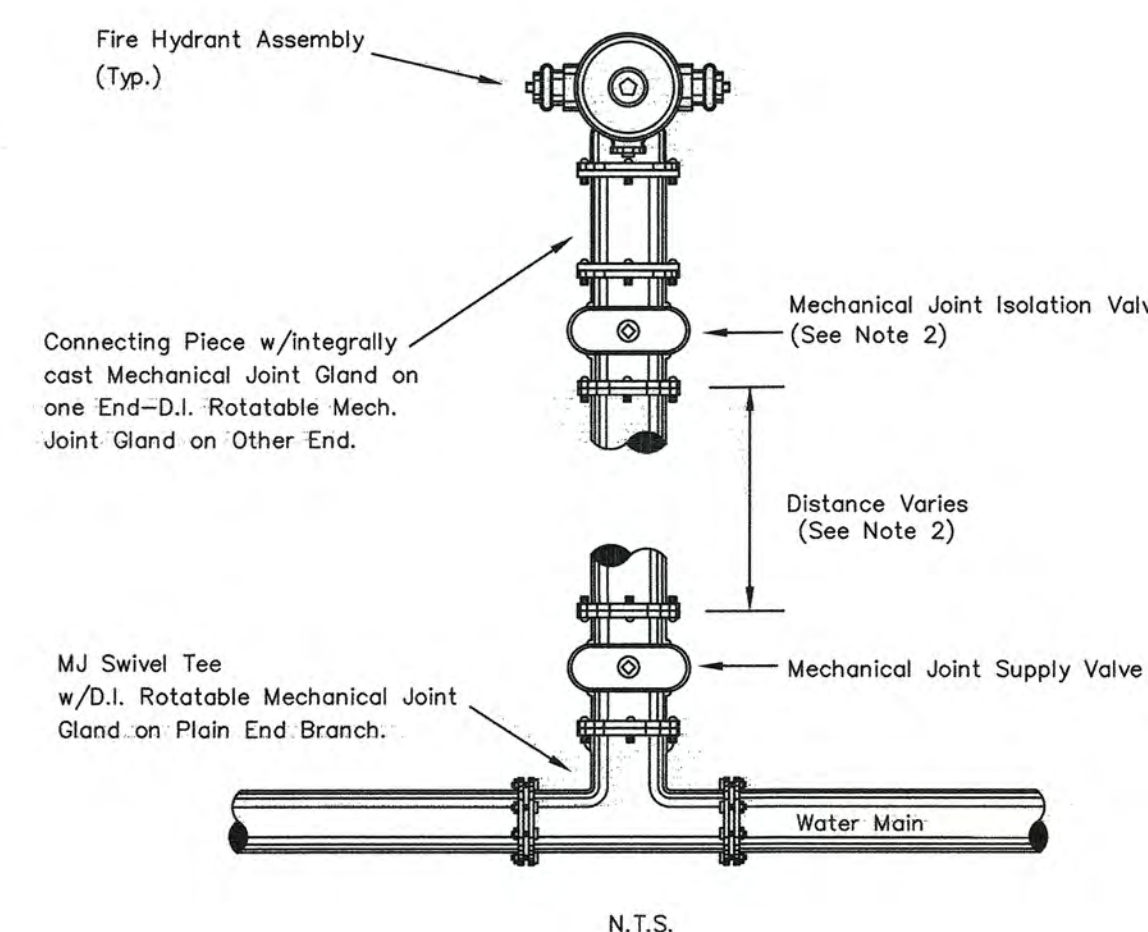

- NOTES:
- All joints must be restrained and must be ductile iron pipe.
 - A mechanical joint isolation valve is required at the hydrant on hydrant runouts greater than 20 feet from center of supply valve to the center of the hydrant.
 - Hydrant sets can be purchased and installed by the City (does not include tap). 727-562-4600.
 - All hydrants must have stainless steel stem.
 - All hydrants must be installed plumb.
 - 4' minimum clearance from nearest obstruction, including back of curb and vehicular travel. 2' minimum clearance from sidewalk.
 - All clearances for Fire Department apparatus must conform with latest NFPA Fire code.
 - See also City of Clearwater's Technical Specification Section IV.

ONLY APPROVED

Kennedy Guardian No. K-810
Mueller Super Centurion No. 250
American Darling B-84-B-5
AVK-Nostalgic 2780
EJ Co. Watermaster 5CD250

DATE	REVISION DESCRIPTION	APP	CITY OF CLEARWATER ENGINEERING DEPARTMENT POTABLE WATER DETAILS	TYPICAL FIRE HYDRANT SETTING PLAN VIEW	INDEX NO. 409	PAGE NO. 1 of 3	LATEST REVISION 10/22/2019
------	----------------------	-----	--	---	------------------	--------------------	----------------------------------








CITY OF CLEARWATER, FLORIDA
ENGINEERING DEPARTMENT
100 S. MYRTLE AVE.
CLEARWATER, FL 33756


CALL 811
SUNSHINE STATE
ONE CALL
OF FLORIDA
www.callsunshine.com
(800) 432-4770
MIN. 48 HOURS
BEFORE YOU EXCAVATE

Bypass Drive Improvements
Details

DWG NAME: 2015030-DTLS	FIELD BOOK: SR	SURVEYED BY: SR	SCALE: N/A
CONTRACT NO.: 15-0021-EN	DATE DRAWN: 04-18-2016	DRAWN BY: DDM, JR	HORIZ. 1" = 20'
JOB NO.: 2015030	DESIGNED BY: JWS	CHECKED BY: PWD	SHEET NO.: 24 OF 27

APPROVED BY: _____ DATE: _____

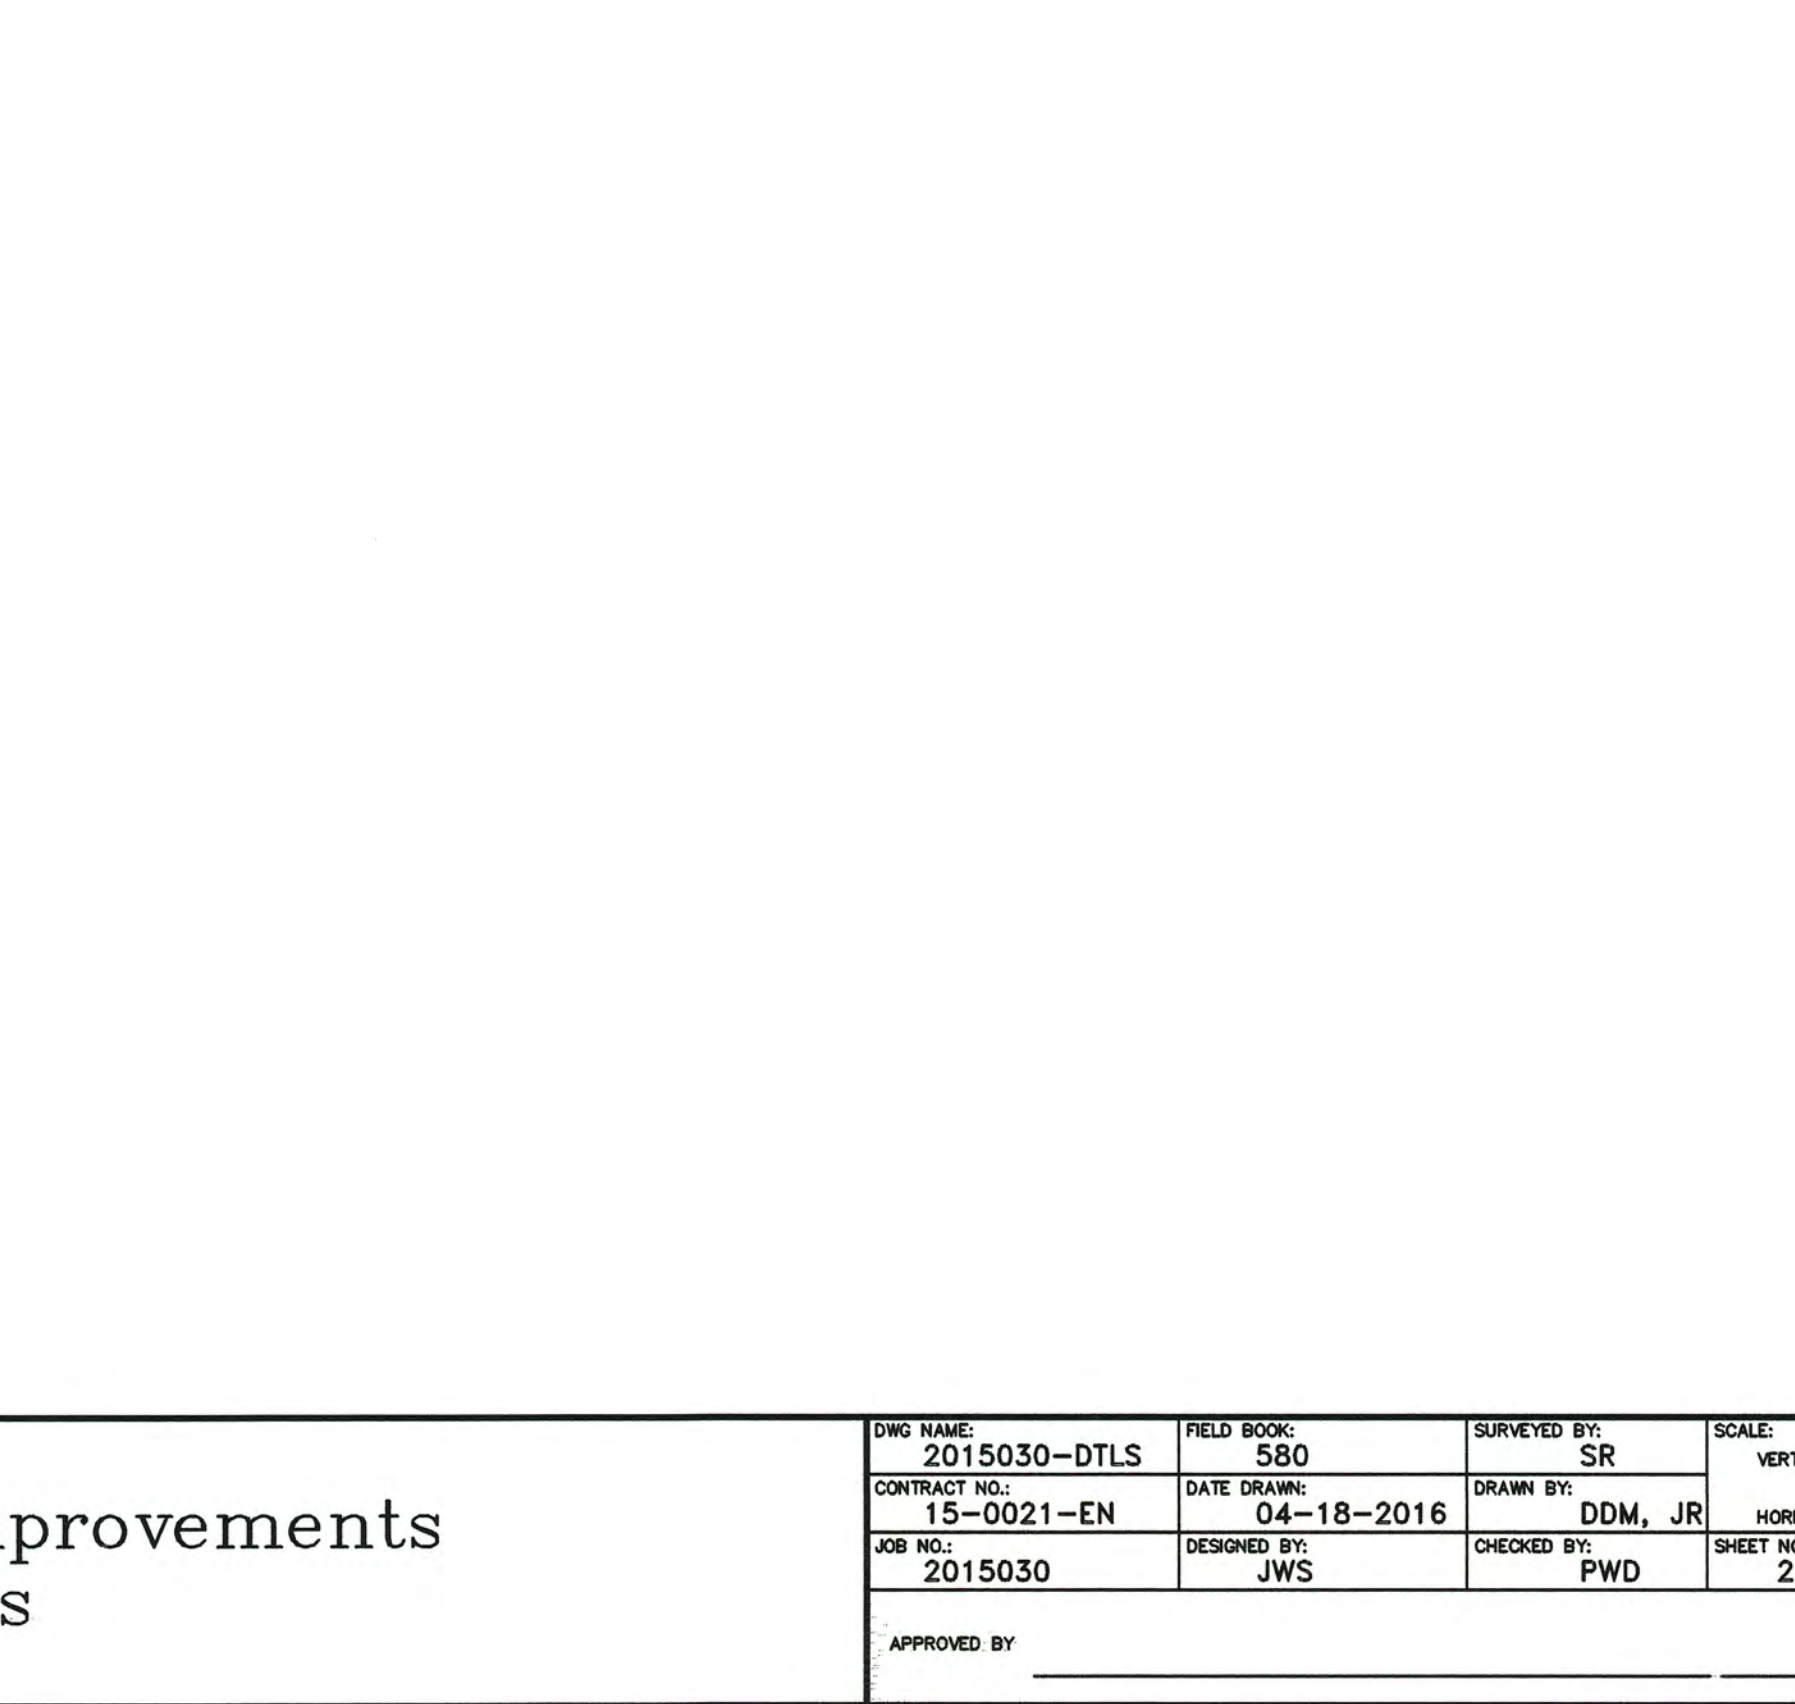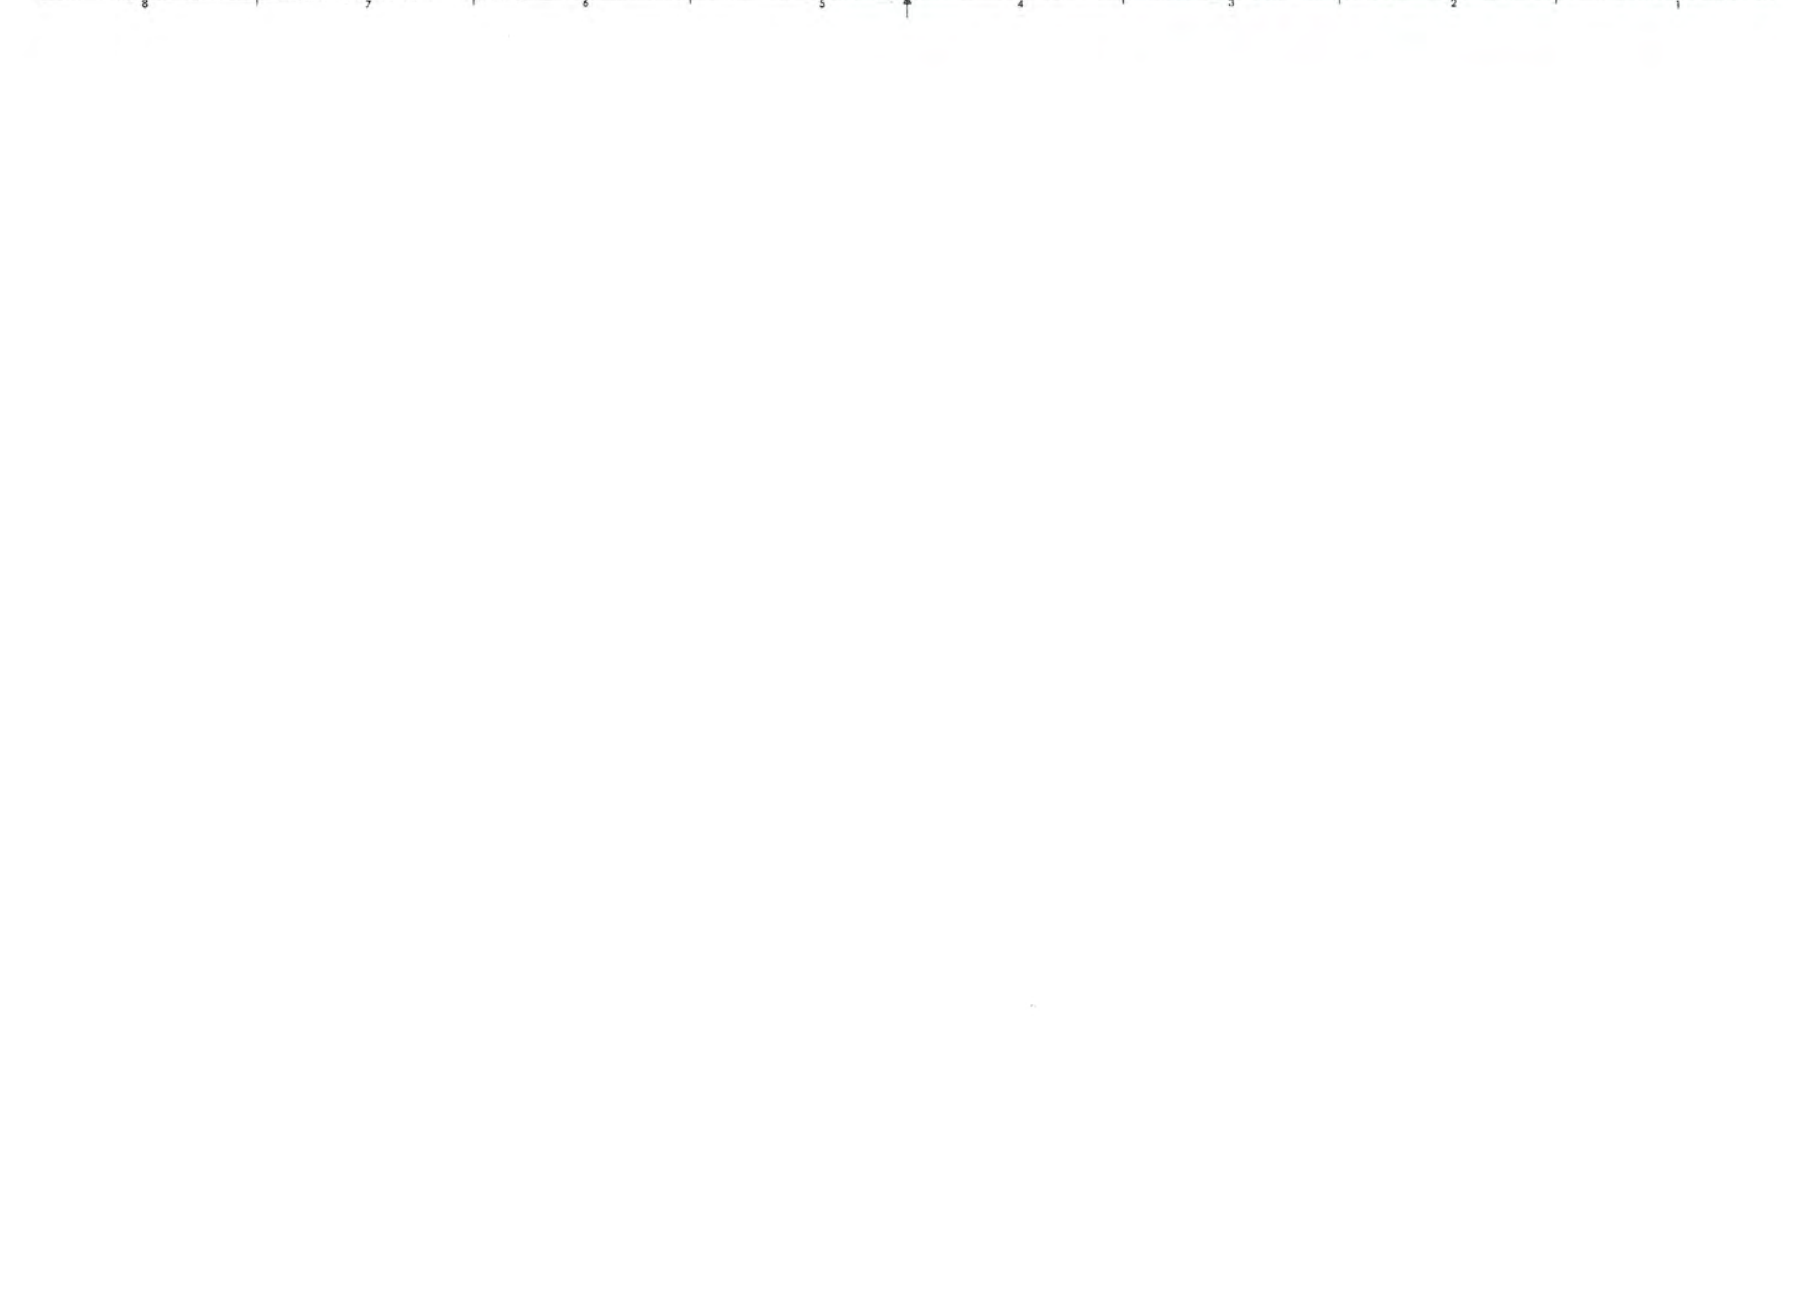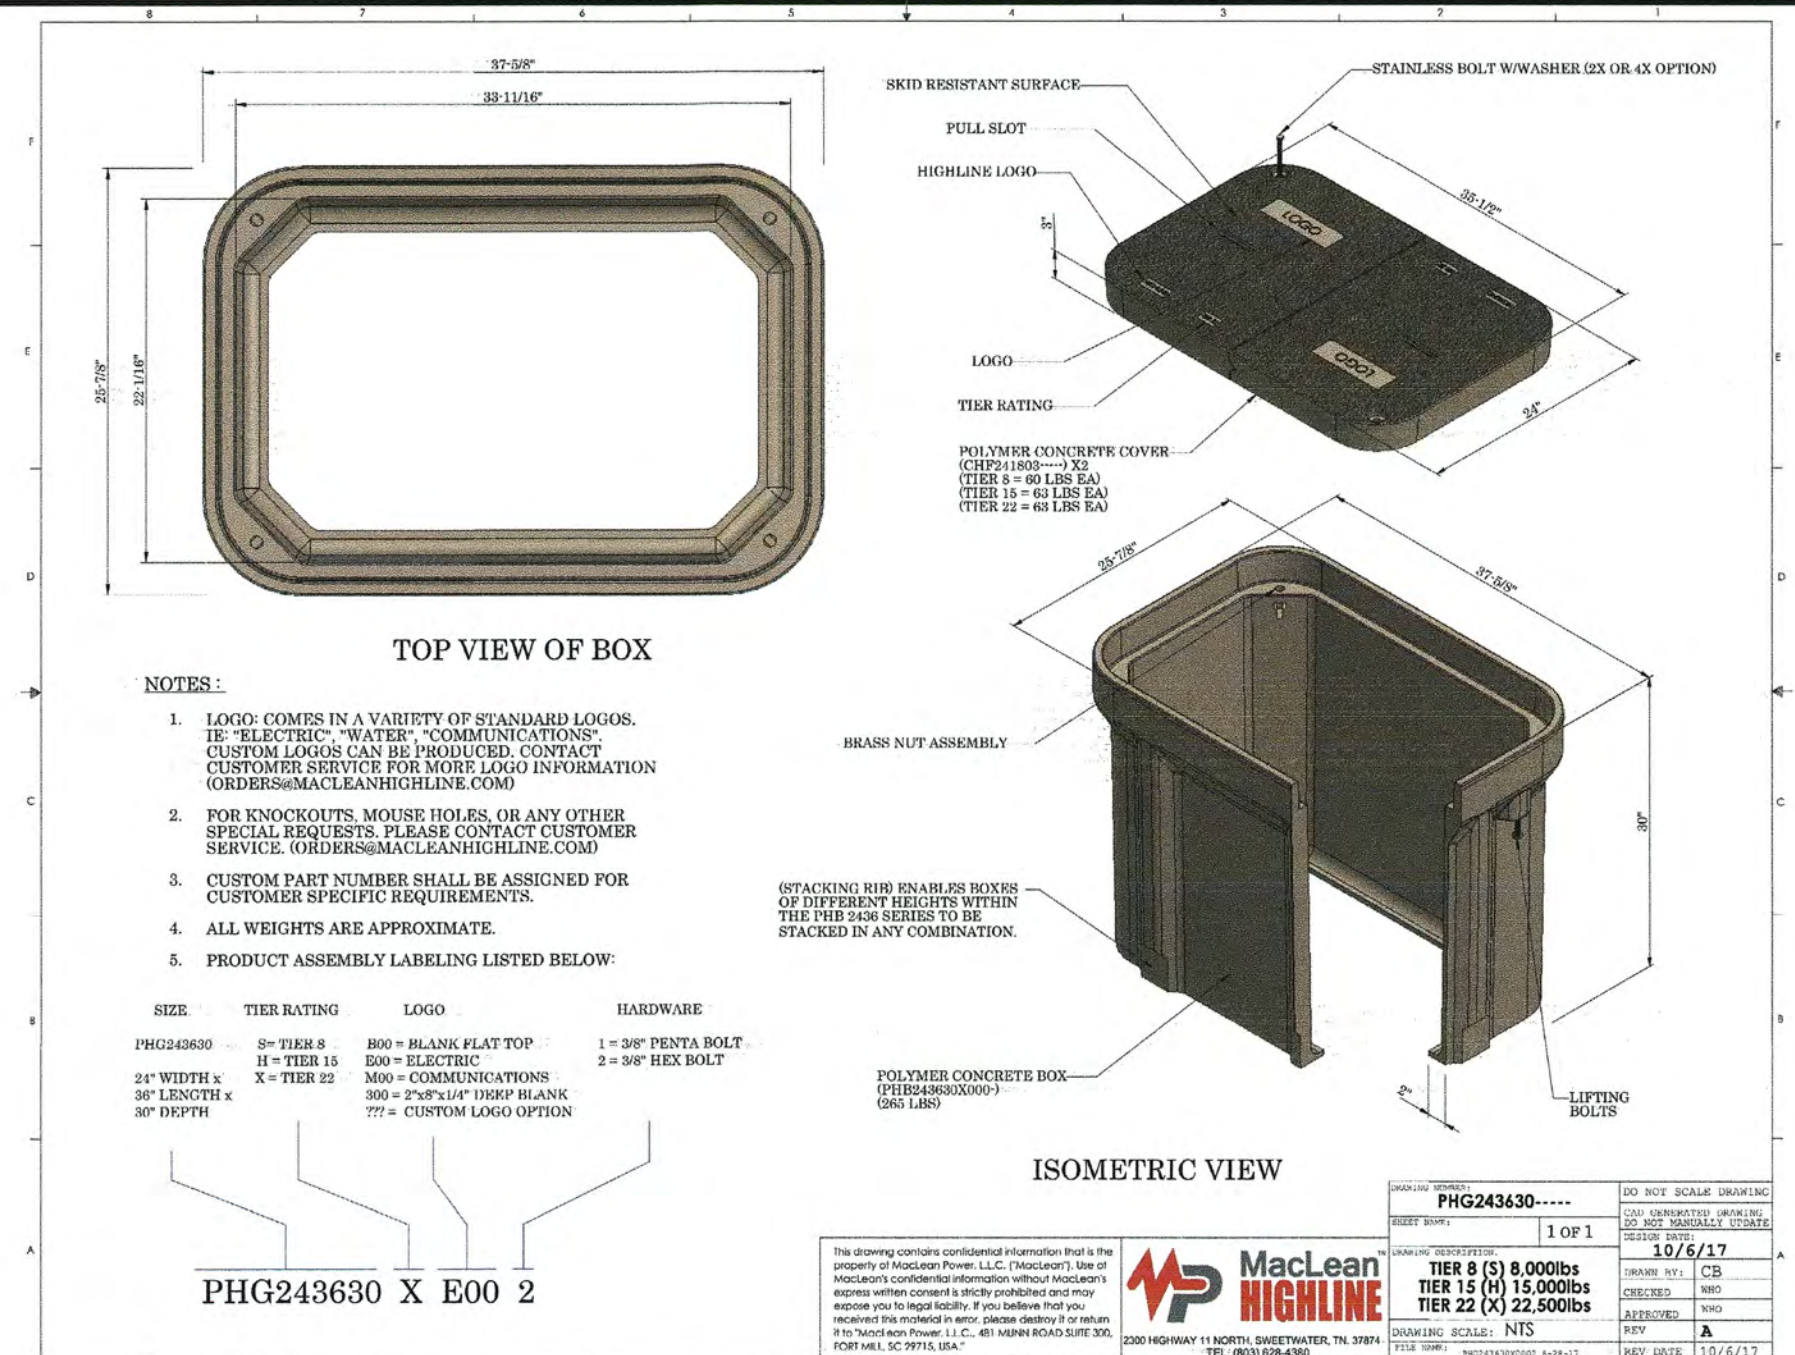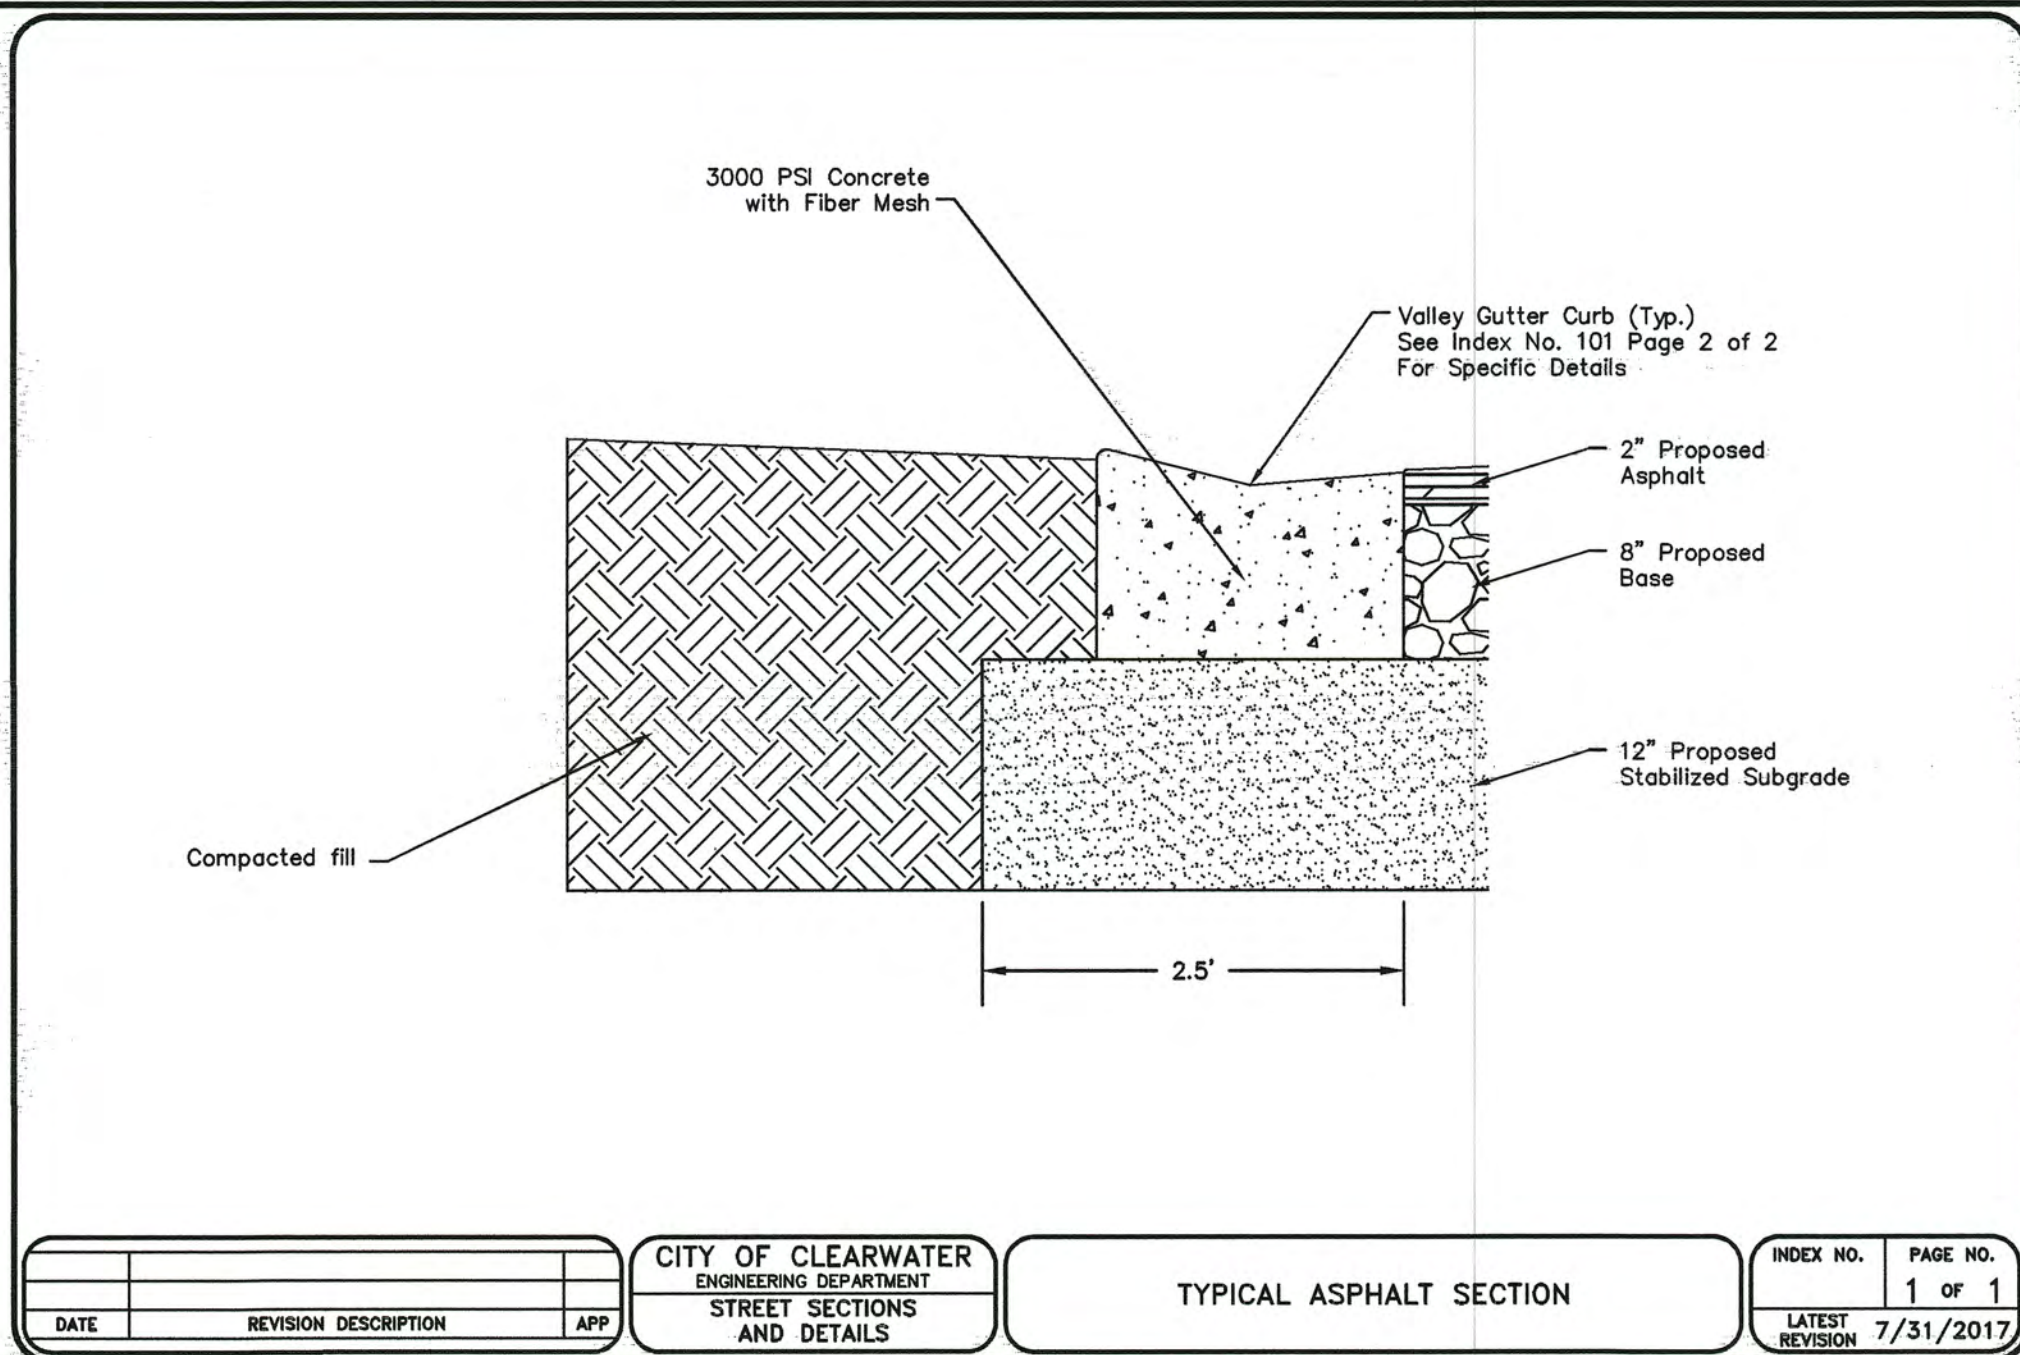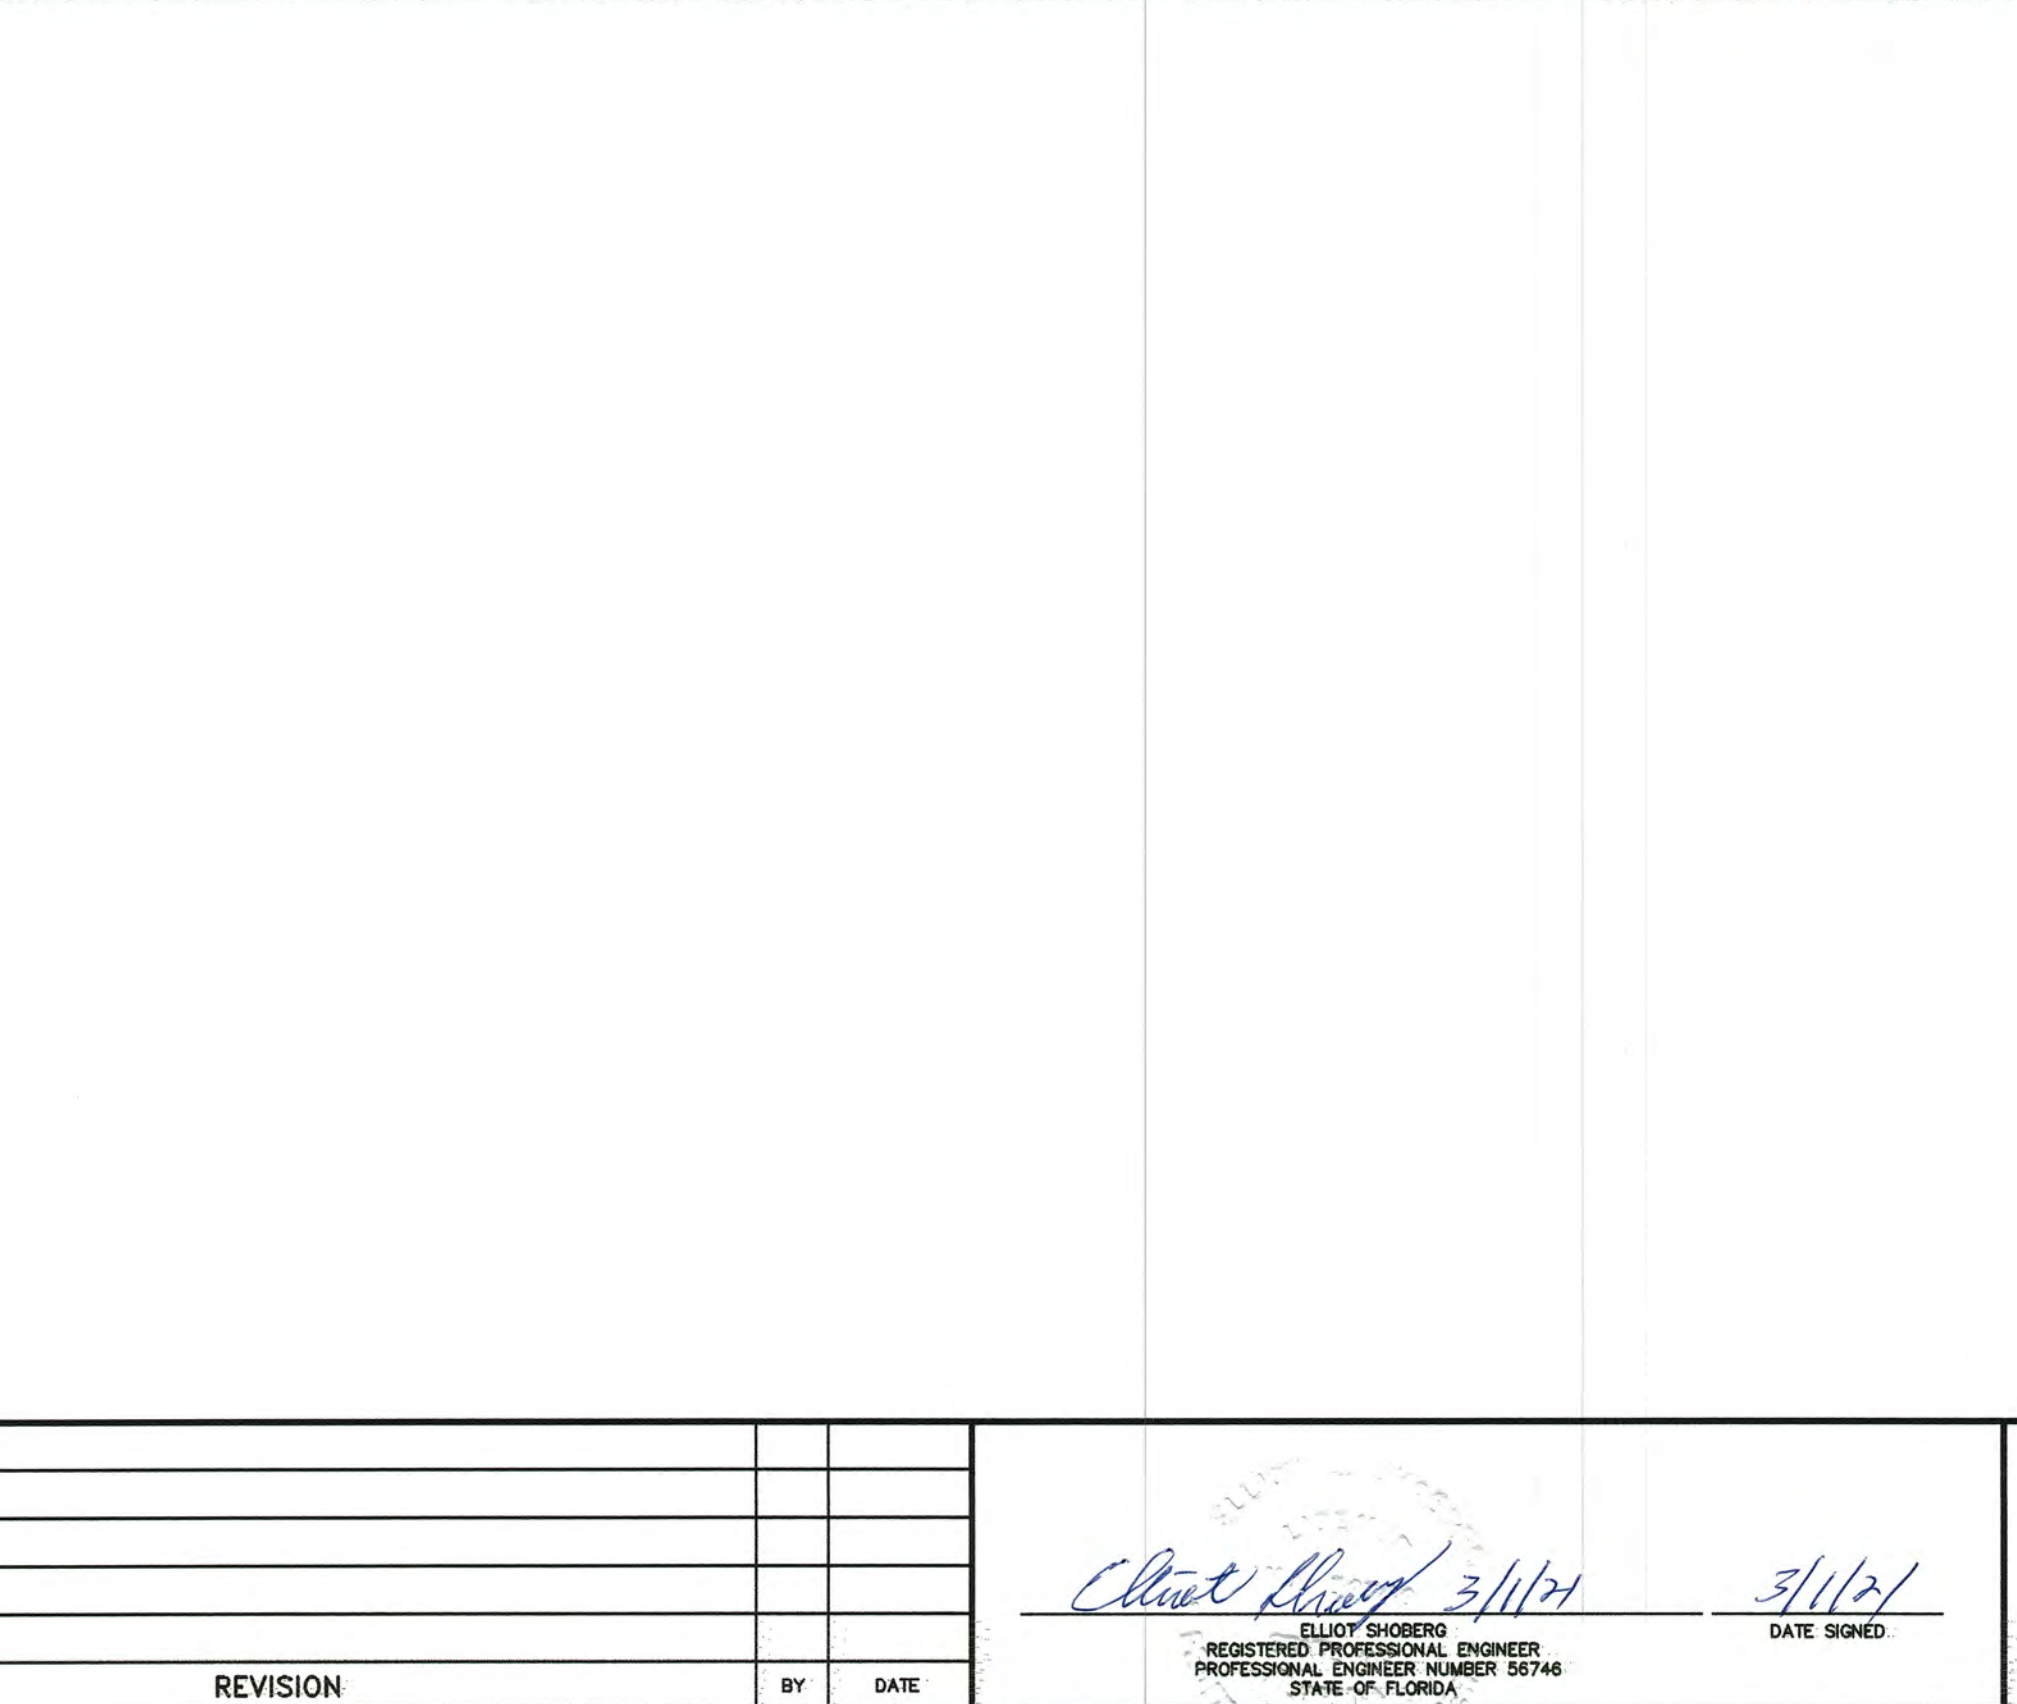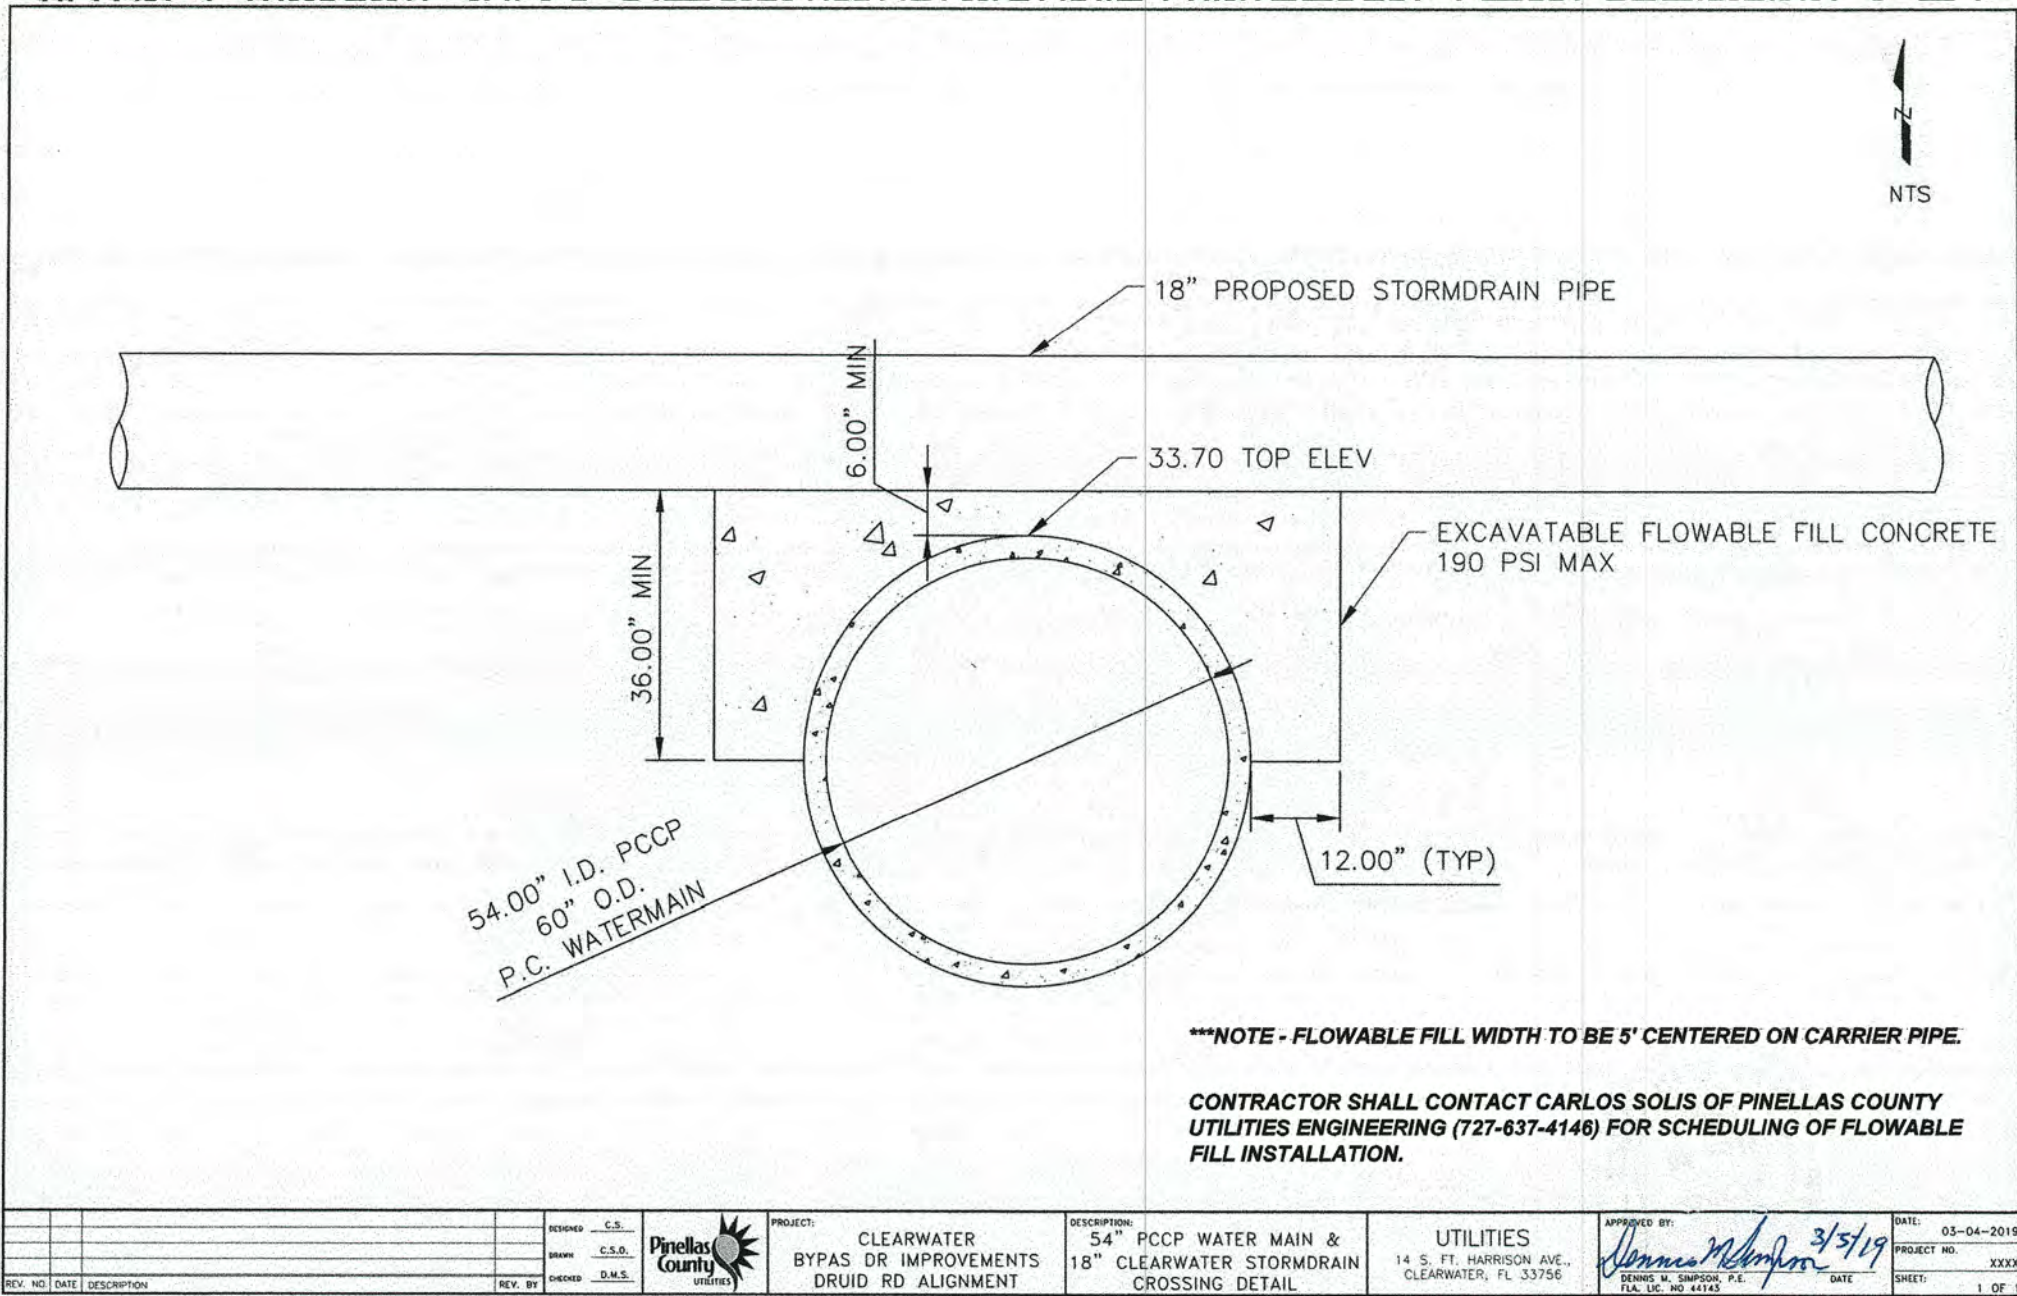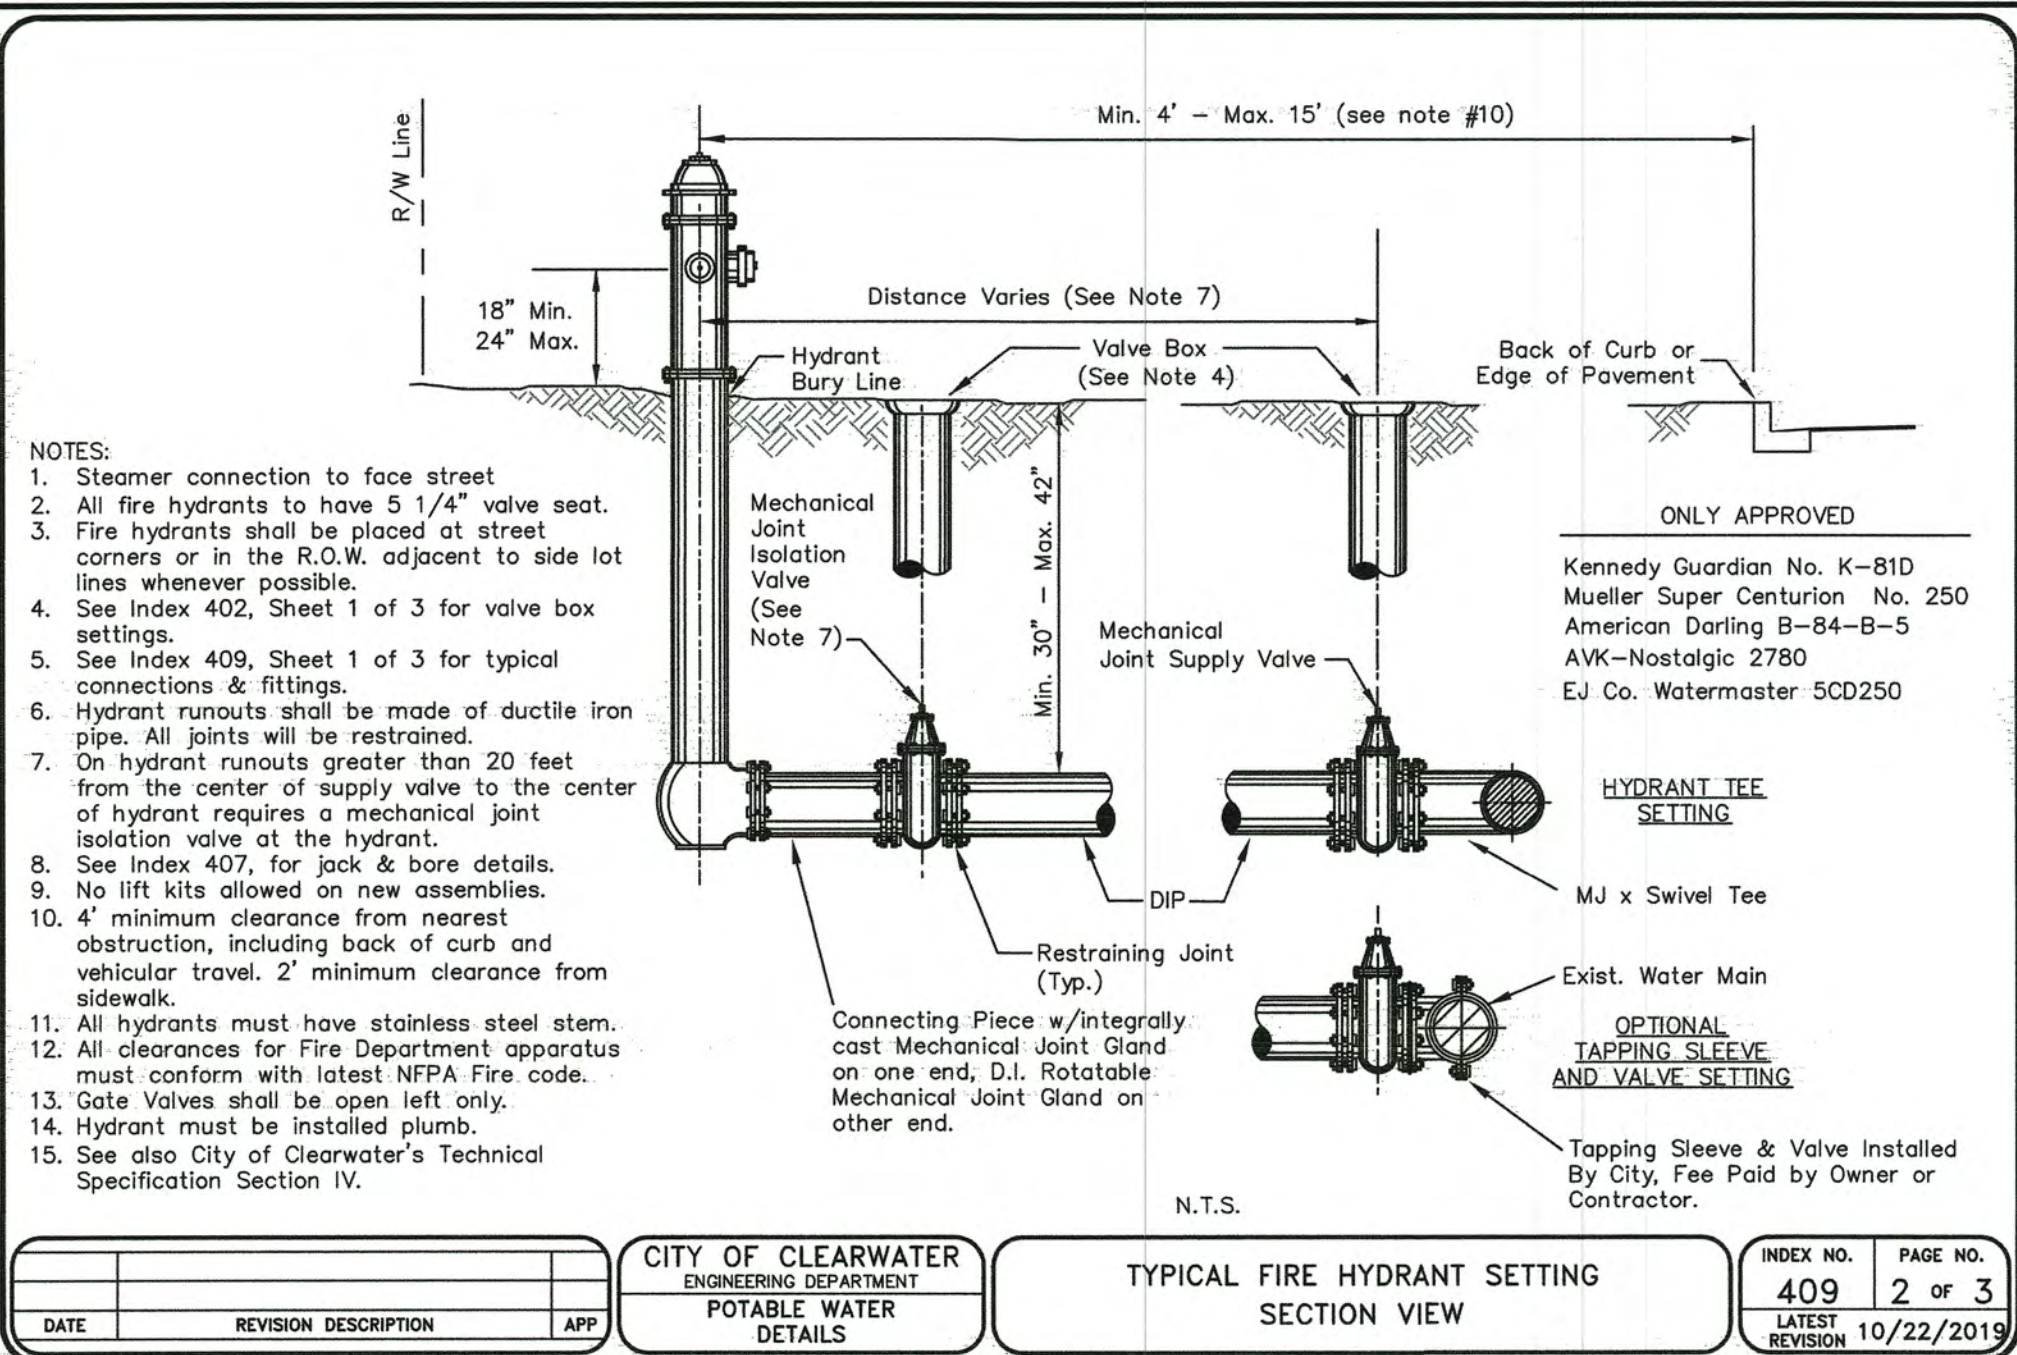

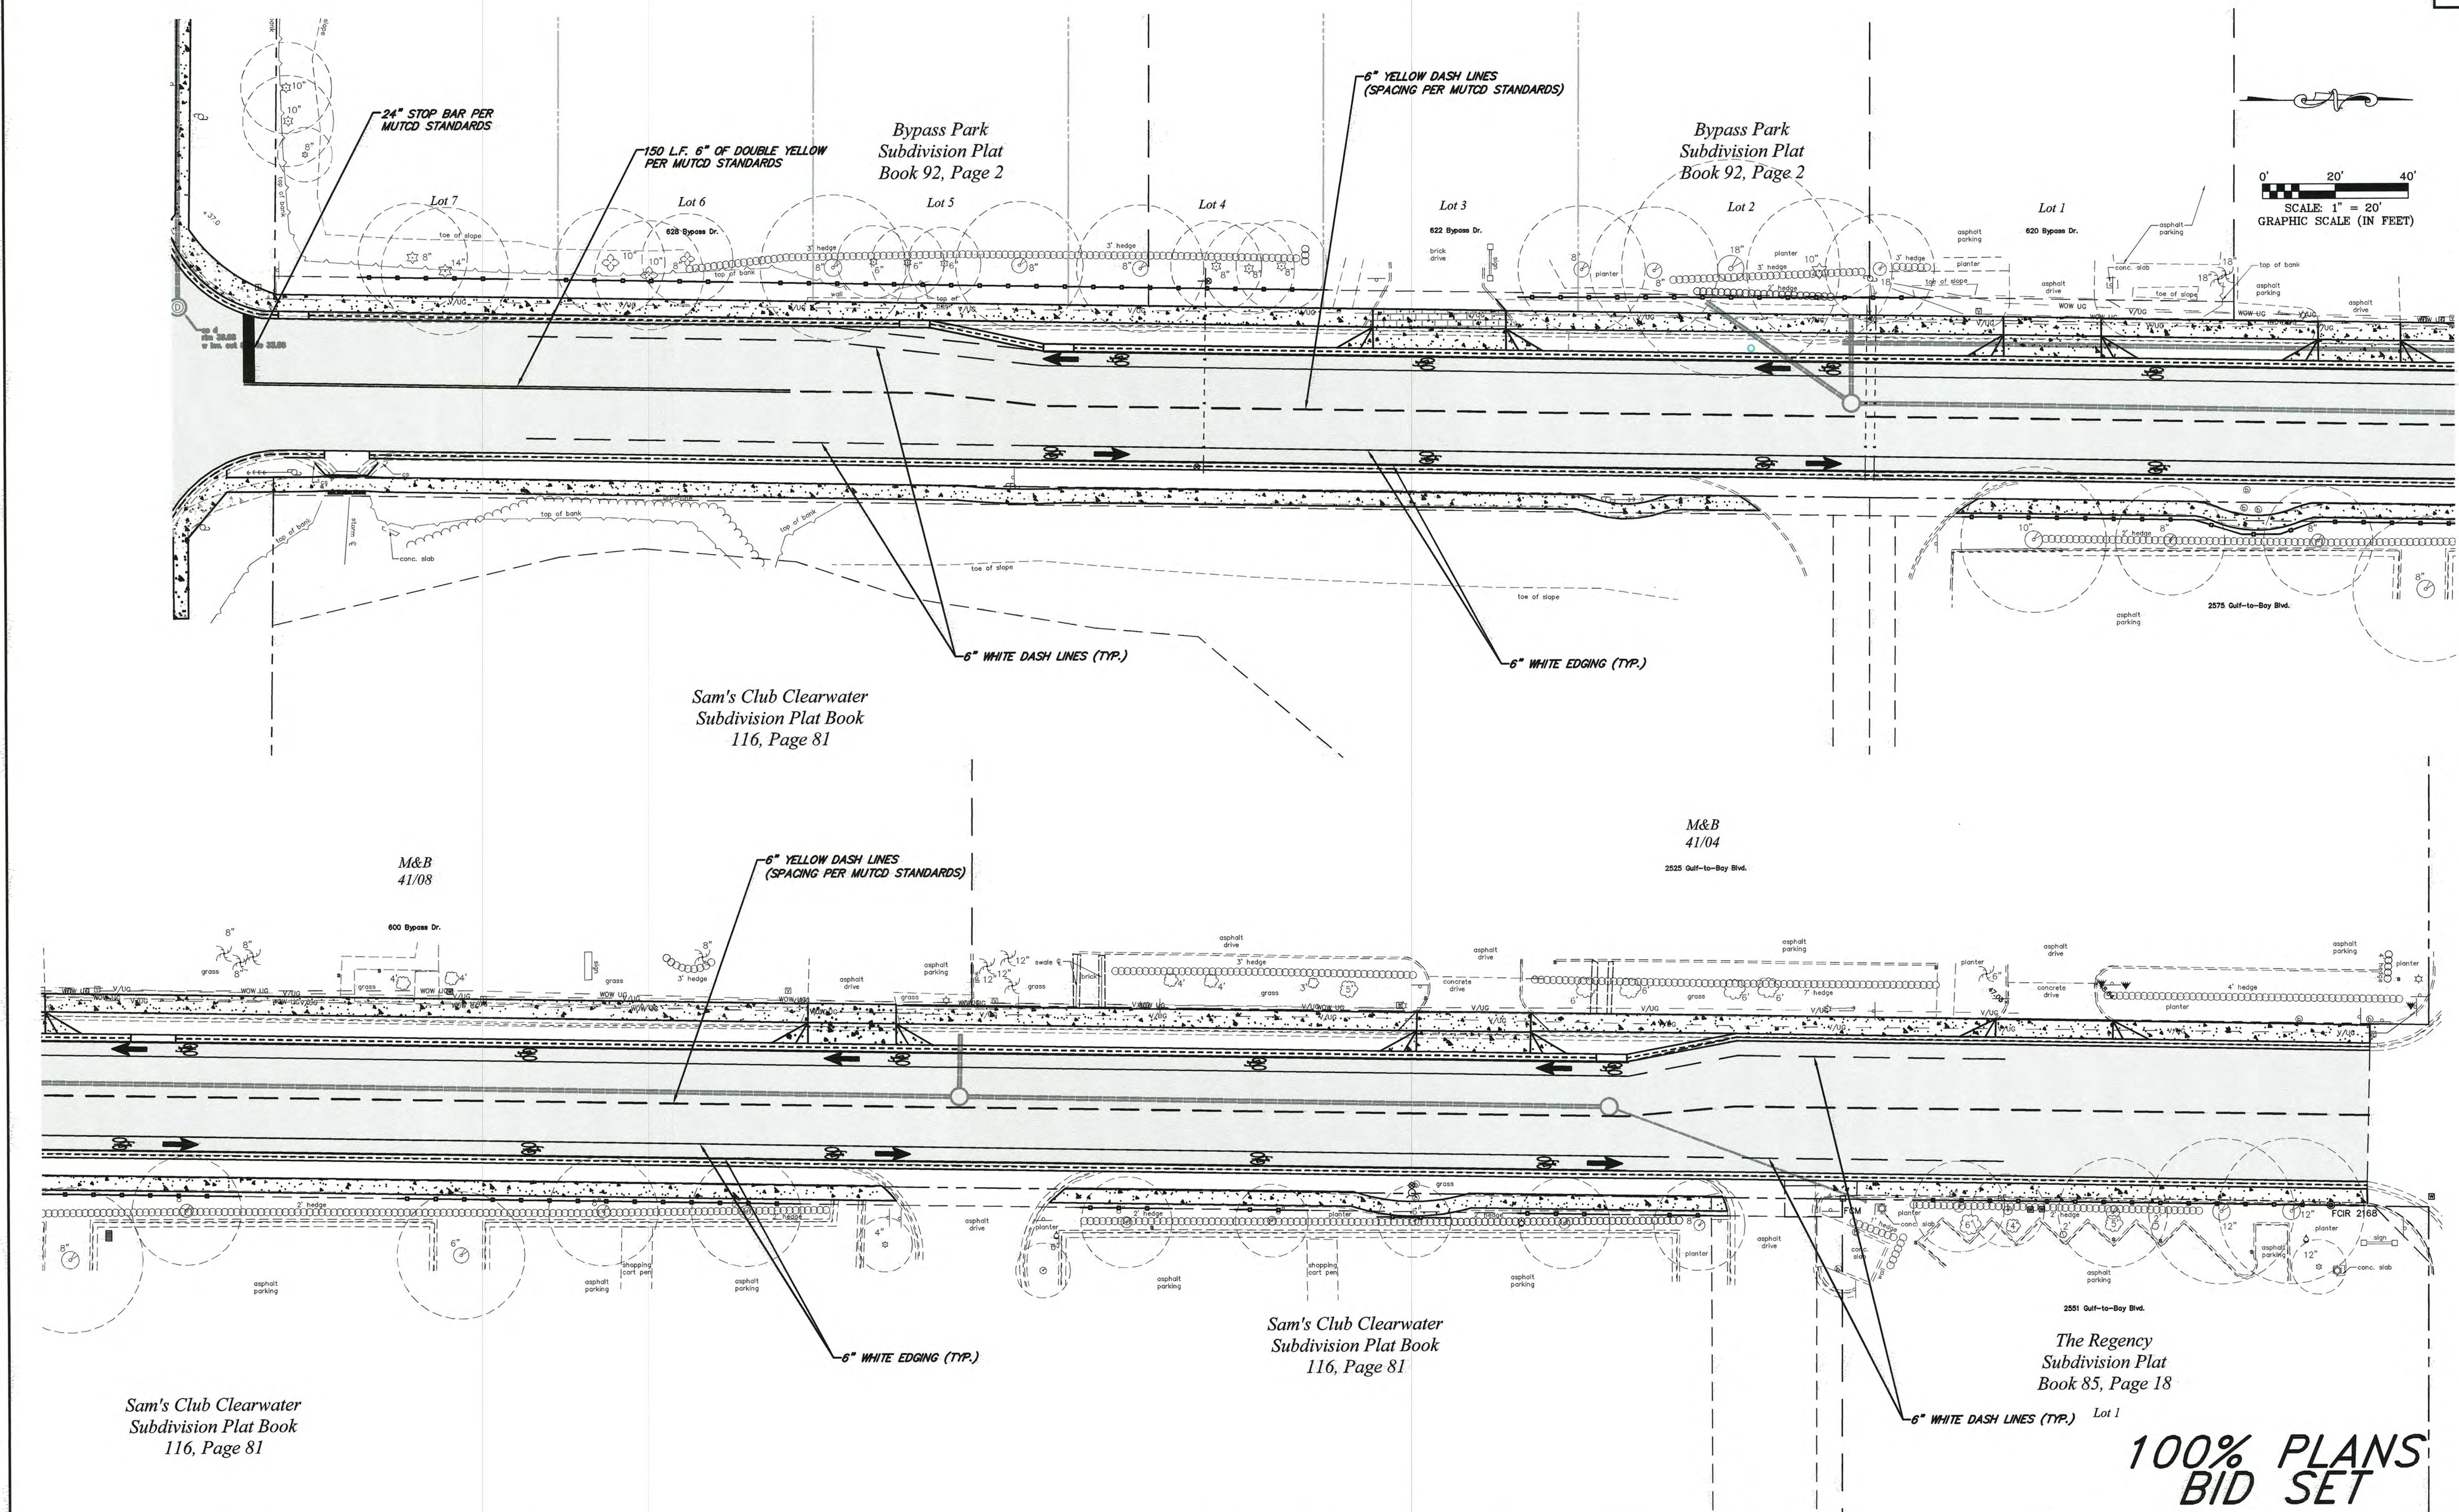

--	--	--	--	---	--

I. SITE DESCRIPTION

A. CONSTRUCTION ACTIVITY

CLEARING AND GRUBBING, DEMOLITION OF ROADWAY, CONSTRUCTION OF STORMWATER PIPES, UNDERDRAIN AND CURBING, CONSTRUCTION OF ROADWAY AND SIDEWALKS.

PROJECT LIMITS

BYPASS DRIVE FROM GULF-TO-BAY TO DRUID ROAD.
DRUID ROAD FROM DUKE ENERGY TRAIL TO BYPASS DRIVE.

B. PROJECT DESCRIPTION

REMOVAL AND REPLACEMENT OF UNDERDRAIN, ROADWAY AND SIDEWALK
INSTALLATION OF STORMWATER PIPES

MAJOR SOIL DISTURBING ACTIVITIES

CLEARING AND GRUBBING, DEMOLITION OF ROADWAY, CONSTRUCTION OF STORMWATER PIPES, UNDERDRAIN AND CURBING, CONSTRUCTION OF ROADWAY AND SIDEWALKS

TOTAL PROJECT AREA: 2.00 ACRES
TOTAL AREA TO BE DISTURBED: 1.50 ACRES

RUNOFF DATA

NOT APPLICABLE

SOIL DATA

GEOTECHNICAL REPORT INCLUDED IN SPECIFICATIONS

DRAINAGE AREA (ATTACH DRAINAGE MAP OR PROVIDE DRAINAGE AREA IN ACRES)

2.00 ACRES

RECEIVING WATERS

THE PROJECT IS LOCATED IN COASTAL ZONE 2, ULTIMATELY DRAINING TO TAMPA BAY.

WETLANDS AREAS

NO ALTERATIONS

CONTROLS

ALL CONTROLS SHALL BE CONSISTENT WITH PERFORMANCE STANDARDS FOR EROSION AND SEDIMENT CONTROL AND STORM-WATER TREATMENT SET FORTH IN 6-422-40.432, F.A.C., THE APPLICABLE STORM-WATER OR ENVIRONMENTAL RESOURCE PERMITTING REQUIREMENTS OF THE DEPARTMENT OR A WATER MANAGEMENT DISTRICT AND THE GUIDELINES CONTAINED IN THE FLORIDA DEVELOPMENT MANUAL: A GUIDE TO SOUND LAND AND WATER MANAGEMENT (DEP, 1998) AND ANY SUBSEQUENT AMENDMENTS.

A. SEQUENCE OF MAJOR ACTIVITIES

DEMOLITION

CONSTRUCTION OF CURB AND GUTTER, STORMWATER COLLECTION SYSTEM UNDERDRAIN, ROADWAY AND SANITARY SEWER.

RESTORATION OF THE RIGHT-OF-WAY

WHEN CONSTRUCTION ACTIVITY IS COMPLETE AND THE SITE IS STABILIZED, REMOVE EROSION PROTECTION DEVICES AND CONSTRUCTION ENTRANCE AS REQUIRED.

B. EROSION AND SEDIMENT CONTROL CONSTRUCTION ACTIVITIES

THE CONTRACTOR IS REQUIRED TO REVIEW THE SITE SPECIFIC EROSION CONTROL PLAN. THE CONTRACTOR MAY ALSO BE REQUIRED TO MODIFY THE PLAN OR MATERIALS TO ADAPT TO SEASONAL VARIATIONS OR SITE CONDITIONS. CONTRACTOR WILL COMPLY WITH THE EROSION AND SEDIMENTATION CONTROL PLAN. ANY MODIFICATIONS TO THIS PLAN MUST BE SIGNED BY A PROFESSIONAL ENGINEER REPRESENTING THE CONTRACTOR. THE EROSION CONTROL DEVICES, DETAILS, AND NOTES APPLICABLE TO THESE ACTIVITIES ARE SPECIFIED IN THE PLANS. THE PROJECT ENGINEER MAY REQUIRE ADDITIONAL CONTROLS TO MEET STANDARDS AND REGULATIONS.

PERFORM DAILY INSPECTION OF EROSION AND SEDIMENT CONTROLS AFTER EVERY 1/2" RAINFALL

REMOVE ALL SEDIMENTS THAT HAVE MIGRATED OFF SITE AS DIRECTED BY THE ENGINEER

C. STABILIZATION PRACTICES

DURING CONSTRUCTION THE CONTRACTOR WILL PROVIDE STABILIZATION FOR AREAS WHICH HAVE BEEN CLEARED AND NOT REWORKED WITHIN FOURTEEN (14) CALENDAR DAYS. THE CONTRACTOR MAY UTILIZE TEMPORARY SEEDING OR TEMPORARY SODDING IN ACCORDANCE WITH SECTION 570 OF THE "FDOT STANDARD SPECIFICATIONS FOR ROAD AND BRIDGE CONSTRUCTION".

- TEMPORARY SODDING
- TEMPORARY GRASSING
- X PERMANENT SODDING OR SEEDING
- PRESERVATION OF NATURAL RESOURCES
- X BUFFER ZONES

D. STRUCTURAL PRACTICES

- X SYNTHETIC BALES (LF)
- ARTIFICIAL COVERINGS/ ROLLED EROSION CONTROL PRODUCTS (SY)
- X INLET PROTECTION SYSTEM (EA)
- LITTER REMOVAL AND DISPOSAL (AC)
- MOWING (AC)
- SLOPE DRAINS (TEMPORARY) RUNOFF CONTROL STRUCTURES (LF)
- SOIL TRACKING PREVENTION DEVICE (EA)
- SEDIMENT BASINS/CONTAINMENT SYSTEMS (EA)
- SEDIMENT BASIN/ CONTAINMENT SYSTEM CLEANOUT (EA)
- FLOATING TURBIDITY BARRIER (LF)
- X STAKED SILT FENCE (LF)
- CHEMICAL TREATMENT - POWDERED (SY)
- CHEMICAL TREATMENT (FLOC LOGS, DRUMS OF PRODUCT) (EA)
- OTHER

E. DESCRIPTION OF STORM WATER MANAGEMENT

THE STORMWATER MANAGEMENT SYSTEM CONSISTS OF STORMWATER PIPES, UNDERDRAIN, AND PROPOSED SWALE TO CONVEY STORMWATER TO EXISTING OFFSITE SYSTEM.

F. WASTE DISPOSAL

THE CONTRACTOR SHALL PROVIDE LITTER CONTROL AND COLLECTION WITHIN THE PROJECT BOUNDARIES DURING CONSTRUCTION ACTIVITIES. ANY CHEMICAL CONTAINERS SHALL BE DISPOSED OF BY THE CONTRACTOR ACCORDING TO EPA'S STANDARD PRACTICES AS DETAILED BY THE MANUFACTURER. NO SOLID MATERIALS INCLUDING BUILDING & CONSTRUCTION MATERIALS SHALL BE DISCHARGED TO WETLANDS OR BURIED ON SITE. ALL WASTE MATERIAL WILL BE COLLECTED AND STORED IN DUMPSTERS PER LOCAL SOLID WASTE REGULATIONS. ALL TRASH AND CONSTRUCTION DEBRIS FROM THE SITE WILL BE DEPOSITED IN THE DUMPSTER. THE DUMPSTER WILL BE EMPTED A MINIMUM OF TWICE A WEEK OR MORE OFTEN IF NECESSARY, AND THE TRASH WILL BE HAULED TO THE APPROPRIATE COUNTY LOCATION FOR DUMPING.

G. OFFSITE VEHICLE TRACKING

STABILIZED CONSTRUCTION ENTRANCES SHALL BE PROVIDED TO HELP REDUCE VEHICLE TRACKING OF SEDIMENTS. THE PAVED STREETS WILL BE CLEANED AS DIRECTED BY THE CONSTRUCTION INSPECTOR AND ENGINEER TO REMOVE ANY EXCESS MUD, DIRT OR ROCK TRACKED FROM THE SITE. DUMP TRUCKS HAULING MATERIAL FROM OR TO THE SITE WILL BE COVERED WITH A TARP/ULIN AT ALL TIMES.

H. SANITARY WASTE

FDOT STANDARD SPEC. FOR ROAD AND BRIDGE CONSTRUCTION" SECTION 7-6 "SANITARY PROVISIONS. THE CONTRACTOR SHALL PROVIDE AND MAINTAIN, IN A NEAT AND SANITARY CONDITION, SUCH ACCOMMODATION FOR THE USE OF HIS EMPLOYEES AS ARE NECESSARY TO COMPLY WITH THE REQUIREMENTS AND REGULATIONS OF THE STATE AND LOCAL BOARDS OF HEALTH. COMMIT NO PUBLIC NUISANCE."

I. HAZARDOUS WASTE

THE CONTRACTOR WILL IMMEDIATELY NOTIFY THE CITY IN WRITING IF ANY HAZARDOUS WASTE MATERIAL IS ENCOUNTERED DURING SITE INVESTIGATION OR CONSTRUCTION.

THE CONTRACTOR WILL ALSO BE RESPONSIBLE FOR NOTIFYING THE FLORIDA DEPARTMENT OF ENVIRONMENTAL PROTECTION (FDEP) WITHIN 24 HOURS OF THE DISCOVERY.

ALL HAZARDOUS WASTE MATERIALS, IF ENCOUNTERED, WILL BE DISPOSED OF IN THE MANNER SPECIFIED BY LOCAL, STATE, AND FEDERAL REGULATIONS. THE CONTRACTOR WILL BE RESPONSIBLE FOR SEEING THAT THESE PRACTICES ARE FOLLOWED.

IN CASE OF DISPOSING ANY HAZARDOUS WASTE MATERIAL FOLLOWING LOCAL, STATE, AND FEDERAL REGULATIONS, A COPY OF DISPOSAL MANIFEST HAS TO BE PROVIDED TO THE COUNTY IN TIMELY FASHION.

J. WATER QUALITY MONITORING (MIXING ZONES)

THE WATER THAT WILL BE SAMPLED FOR STATE WATER QUALITY STANDARDS FOR CONSTRUCTION ACTIVITIES PROHIBIT A TURBIDITY INCREASE OF GREATER THAN 29 NTU'S ABOVE AMBIENT CONDITIONS AT THE COMPLIANCE LOCATION OF THE MIXING ZONES. TO MAINTAIN THIS STANDARD, TURBIDITY MONITORING SHALL OCCUR DURING ALL IN-WATER CONSTRUCTION ACTIVITIES AT EACH COMPLIANCE AND BACKGROUND STATION. THE FOLLOWING PROCEDURE SHALL BE USED:

FREQUENCY: TWICE A DAY, AT LEAST 4 HOURS APART DURING FREQUENCY OF ACTUAL CONSTRUCTION OPERATIONS.

LOCATIONS: ALL STATIONS SHALL BE SAMPLED AT 2 FEET ABOVE LOCATIONS THE BOTTOM, AT MID-DEPTH, AND AT THE SURFACE, OR AS DIRECTED BY PERMITTING AGENCIES. IF WATER IS LESS THAN THREE FEET DEEP, ONLY MID-DEPTH SAMPLES ARE REQUIRED.

BACKGROUND: 500 FEET UP-CURRENT FROM THE CONSTRUCTION BACKGROUND ACTIVITY AND OUTSIDE OF ANY TURBIDITY PLUME FROM THE CONSTRUCTION ACTIVITY.

COMPLIANCE: 300 FEET DOWN CURRENT FROM THE CONSTRUCTION COMPLIANCE ACTIVITY WITHIN ANY VISIBLE TURBIDITY PLUME, OR AS DIRECTED BY PERMITTING AGENCIES.

METHOD: ALL SAMPLES SHALL BE COLLECTED WITH A KEMMERER, VAN DORN METHOD, OR SIMILAR SAMPLER WHICH IS DESIGNED TO COLLECT IN SITU WATER SAMPLES.

REPORTING: ALL MONITORING DATA SHALL BE SUBMITTED WITHIN ONE REPORTING WEEK OF ANALYSIS WITH DOCUMENTS CONTAINING THE FOLLOWING INFORMATION:

- PERMIT NUMBER
- DATES OF SAMPLING AND ANALYSIS
- LOCATION OF SAMPLE (I.E., STATION AND WATER COLUMN LOCATION)
- A STATEMENT DESCRIBING THE METHODS USED IN COLLECTION, HANDLING,
- STORAGE, AND ANALYSIS OF THE SAMPLES
- A MAP INDICATING THE SAMPLING LOCATIONS
- STATEMENT, BY THE INDIVIDUAL RESPONSIBLE FOR IMPLEMENTATION OF THE SAMPLING PROGRAM, CONCERNING THE AUTHENTICITY, PRECISION, LIMITS OF DETECTION AND ACCURACY OF DATA.

MONITORING REPORTS SHALL INCLUDE INFORMATION ON THE GENERAL ANTECEDENT WEATHER CONDITIONS.

IF MONITORING REVEALS VIOLATIONS OF THE STATE WATER QUALITY STANDARD FOR TURBIDITY, CONSTRUCTION ACTIVITIES SHALL CEASE IMMEDIATELY AND NOT RESUME UNTIL CORRECTIVE MEASURES HAVE BEEN TAKEN AND TURBIDITY HAS RETURNED TO ACCEPTABLE LEVELS. ANY SUCH OCCURRENCE SHALL ALSO BE IMMEDIATELY REPORTED TO THE REGULATORY AGENCIES. IN THE EVENT THAT STATE WATER QUALITY STANDARDS ARE NOT ATTAINED, THE CONTRACTOR SHALL IMPLEMENT A CONTINGENCY PLAN WHICH COMPLES WITH THE PROJECT SWPMP/FDEP ERP AND PINELLAS COUNTY NPDES REQUIREMENTS AT NO ADDITIONAL COST TO THE COUNTY. ANY FINES SHALL BE RESPONSIBILITY OF THE CONTRACTORS.

K. APPROVED STATE, LOCAL PLANS, OR STORM WATER PERMITS

NONE AT THE TIME OF PERMITTING

III. MAINTENANCE

A. ALL OF THE CONTROLS SHALL BE MAINTAINED AT ALL TIMES.

THE CONTRACTOR SHALL BE RESPONSIBLE FOR DAILY INSPECTION AND MAINTENANCE OF ALL PERMANENT AND TEMPORARY EROSION CONTROL DEVICES THROUGHOUT ALL CONSTRUCTION PHASES OF THE PROJECT. MAINTENANCE SHALL BE IN ACCORDANCE WITH CITY STANDARDS AND THE PROJECT CONSTRUCTION CONTRACT.

B. INSPECTION

THE CITY INSPECTOR SHALL BE RESPONSIBLE FOR COMPLETING THE CITY'S NPDES / SWPPP CONSTRUCTION INSPECTION REPORT AFTER ANY 1/2" RAINFALL OR WEEKLY, IF NO RAIN EVENT OCCURRED. IT IS THE CONTRACTOR'S RESPONSIBILITY TO MAINTAIN RAIN GAUGES ON THE PROJECT SITE AND RECORD WEEKLY RAIN FALL. THE CITY INSPECTOR SHALL ALSO COMPLETE THE CITY'S NPDES COMPLIANCE CHECKLIST FOR CONSTRUCTION SITES AND NOTE ANY ISSUES ON THEIR DAILY REPORT.

C. NON-STORM WATER DISCHARGES

IT IS EXPECTED THAT THE FOLLOWING NON-STORM WATER DISCHARGES MAY OCCUR FROM THE SITE DURING THE CONSTRUCTION PERIOD:

- WATER FROM WATER LINE FLUSHING
- PAVEMENT WASH WATERS (WHERE NO SPILL OR LEAKS OF VEHICLE AND HAZARDOUS MATERIALS HAVE OCCURRED)
- UNCONTAMINATED GROUNDWATER FROM DE-WATERING ACTIVITIES

ALL NON-STORM WATER DISCHARGES WILL BE DIRECTED TO THE SEDIMENT BASIN PRIOR TO DISCHARGE OR AS DIRECTED BY THE ENGINEER. IF CONTAMINATED SOIL OR GROUNDWATER IS ENCOUNTERED, DEWATERING SHOULD CEASE IMMEDIATELY AND THE ENGINEER WILL BE CONTACTED.

D. MATERIAL MANAGEMENT PRACTICES

THE FOLLOWING ARE THE MATERIAL HANDLING PRACTICES THAT WILL BE USED TO REDUCE THE RISK OF SPILLS OR OTHER ACCIDENTAL EXPOSURE OF MATERIALS AND SUBSTANCES TO STORM WATER RUNOFF:

1. THE FOLLOWING GOOD HOUSEKEEPING PRACTICES SHALL BE FOLLOWED ON-SITE DURING THE CONSTRUCTION PROJECT.

- STORE ONLY ENOUGH PRODUCT REQUIRED TO DO THE JOB ON SITE.
- ALL MATERIALS STORED ON SITE SHALL BE STORED IN A NEAT, ORDERLY MANNER IN THEIR ORIGINAL MANUFACTURER'S LABELED CONTAINERS UNDER A ROOF OR OTHER CONTAINED ENCLOSURE.
- SUBSTANCES SHALL NOT BE MIXED WITH ONE ANOTHER UNLESS RECOMMENDED BY THE MANUFACTURER.
- WHENEVER POSSIBLE, ALL OF A PRODUCT SHALL BE USED BEFORE DISPOSING OF THE CONTAINER. MANUFACTURER'S RECOMMENDATIONS FOR PROPER USE AND DISPOSAL SHALL BE FOLLOWED.
- THE SITE SUPERINTENDENT SHALL INSPECT DAILY TO ENSURE PROPER USE AND DISPOSAL OF MATERIALS ON-SITE.

2. THESE PRACTICES ARE USED TO REDUCE THE RISKS ASSOCIATED WITH HAZARDOUS MATERIALS.

- PRODUCTS WILL BE KEPT IN ORIGINAL CONTAINERS UNLESS THEY ARE NOT RE-SEALABLE.
- SECONDARY CONTAINMENT SHALL BE PROVIDED FOR ALL OPENED CONTAINERS. ORIGINAL LABELS AND MATERIAL SAFETY DATA SHALL BE KEPT ON-SITE ON THE CONSTRUCTION OFFICE TRAILER.
- IF SURPLUS PRODUCT MUST BE DISPOSED OF, MANUFACTURERS OR LOCAL STATE RECOMMENDED METHODS OF PROPER DISPOSAL SHALL BE FOLLOWED.
- THE CONTRACTOR MUST IDENTIFY A DESIGNATED FUEL TANK STORAGE AREA, AWAY FROM DRAINAGE STRUCTURES, PONDS, BASINS, AND WETLANDS, WITH SECONDARY CONTAINMENT (SPILL COLLECTION).

3. CONCRETE TRUCKS

- CONTRACTOR SHALL DESIGNATE AN AREA AWAY FROM DRAINAGE STRUCTURES, PONDS, BASINS, AND WETLANDS FOR DISCHARGE OF SURPLUS CONCRETE OR DRUM WASH WATER AND SHALL INSTALL A CONTAINMENT BERM AROUND THIS AREA TO PREVENT RUNOFF TO THE REMAINDER OF THE SITE.
- HARD DEBRIS SHALL BE DISPOSED OF BY CONTRACTOR UPON COMPLETION OF THE PROJECT.
- DISPOSAL OF CONCRETE SLURRY DIRECTLY INTO PUBLIC DRAINAGE SYSTEMS IS A VIOLATION OF THE "ILICIT DISCHARGE" PROVISION OF THE CITY OF CLEARWATER CODE OF ORDINANCES, SECTION 32.394 - ILICIT DISCHARGE.

4. SPILL CONTROL PRACTICES

IN ADDITION TO THE GOOD HOUSEKEEPING AND MATERIALS MANAGEMENT PRACTICES DISCUSSED IN THE PREVIOUS SECTIONS OF THIS PLAN, THE FOLLOWING PRACTICES WILL BE FOLLOWED FOR SPILL PREVENTION AND CLEANUP.

- MANUFACTURERS' RECOMMENDED METHODS FOR SPILL CLEANUP WILL BE CLEARLY POSTED AND SITE PERSONNEL WILL BE MADE AWARE OF THE PROCEDURES AND THE LOCATION OF THE INFORMATION CLEANUP SUPPLIES.
- ALL SPILLS WILL BE CLEANED UP IMMEDIATELY AFTER DISCOVERY.
- THE SPILL AREA WILL BE KEPT WELL VENTILATED AND PERSONNEL WILL WEAR APPROPRIATE PROTECTIVE CLOTHING TO PREVENT INJURY FROM CONTACT WITH A HAZARDOUS SUBSTANCE.

- SPILLS OF TOXIC OR HAZARDOUS MATERIAL WILL BE REPORTED TO THE APPROPRIATE STATE OR LOCAL GOVERNMENT AGENCY, REGARDLESS OF THE SIZE.

- THE SPILL PREVENTION PLAN WILL BE PREPARED BY THE CONTRACTOR AND KEPT IN THE CONSTRUCTION OFFICE TRAILER AND WILL INCLUDE MEASURES TO PREVENT THIS TYPE OF SPILL FROM REDOCCURRING AND HOW TO CLEAN UP THE SPILL. IF THERE ARE OTHERS, A DESCRIPTION OF THE SPILL, WHAT CAUSED IT, AND THE CLEANUP MEASURES WILL ALSO BE INCLUDED. ALL SPILLS AND RESPONSES WILL BE REPORTED TO THE APPROPRIATE AGENCY.

- THE SITE SUPERINTENDENT WILL BE THE SPILL PREVENTION AND CLEANUP COORDINATOR. HE WILL DESIGNATE OTHER SITE PERSONNEL WHO WILL RECEIVE SPILL PREVENTION AND CLEANUP TRAINING. THESE INDIVIDUALS WILL EACH BECOME RESPONSIBLE FOR A PARTICULAR PHASE OF PREVENTION AND CLEANUP. THE NAMES OF RESPONSIBLE SPILL PERSONNEL WILL BE POSTED IN THE MATERIAL STORAGE AREA AND IN THE OFFICE TRAILER ON SITE.

- USE AND CHARACTERISTICS OF FUEL OR CHEMICAL STORAGE TANK ON SITE SHALL COMPLY WITH ALL RELATED FEDERAL, STATE, AND LOCAL REGULATIONS. STORAGE TANKS MUST BE LOCATED AS FAR AS POSSIBLE FROM ANY DRAINAGE STRUCTURES, DITCHES, AND/OR SURFACE WATERS. IN ADDITION, THE CONTRACTOR MUST PROVIDE A SECONDARY CONTAINMENT WITH A LINER CHEMICALLY RESISTANT TO THE FUEL OR CHEMICAL STORED ON SITE. THE SECONDARY CONTAINMENT MUST BE SIZED TO CONTAIN MINIMUM OF ONE AND A HALF TIME THE TOTAL CAPACITY OF STORAGE TANK BEING USED. CONTRACTOR HAS TO PROVIDE A DAILY INSPECTION LOG FOR THE SECONDARY CONTAINMENT WITH INDICATION OF DATE, INSPECTORS NAME AND INSPECTION REPORT. FURTHERMORE, ANY CONTAMINATION HAS TO BE IMMEDIATELY CONTAINED AND THE COUNTY INSPECTOR MUST BE NOTIFIED OF THE NATURE AND EXTEND OF THE CONTAMINATION.

PERMITTEE CERTIFICATION

I CERTIFY UNDER PENALTY OF LAW THAT THIS DOCUMENT AND ALL ATTACHMENTS WERE PREPARED UNDER MY DIRECTION OR SUPERVISION IN ACCORDANCE WITH A SYSTEM DESIGNED TO ASSURE THAT QUALIFIED PERSONNEL PROPERLY GATHERED AND EVALUATED THE INFORMATION SUBMITTED. BASED ON MY INQUIRY OF THE PERSON OR PERSONS WHO MANAGE THE SYSTEM, OR THOSE PERSONS DIRECTLY RESPONSIBLE FOR GATHERING THE INFORMATION, THE INFORMATION SUBMITTED IS, TO THE BEST OF MY KNOWLEDGE AND BELIEF, TRUE, ACCURATE, AND COMPLETE. I AM AWARE THAT THERE ARE SIGNIFICANT PENALTIES FOR SUBMITTING FALSE INFORMATION, INCLUDING POSSIBILITY OF FINE AND IMPRISONMENT FOR KNOWING VIOLATIONS.

D. SCOTT RICE, P.E. DATE
CITY ENGINEER
CITY OF CLEARWATER

CONTRACTOR CERTIFICATION

I CERTIFY UNDER PENALTY OF LAW THAT I UNDERSTAND, AND SHALL COMPLY WITH, THE TERMS AND CONDITIONS OF THE STATE OF FLORIDA GENERIC PERMIT FOR STORMWATER DISCHARGE FROM LARGE AND SMALL CONSTRUCTION ACTIVITIES AND THIS STORMWATER POLLUTION PREVENTION PLAN PREPARED THEREUNDER.

GENERAL CONTRACTOR NAME & TITLE DATE

COMPANY NAME

COMPANY STREET ADDRESS

CITY, STATE, ZIP CODE

CITY OF CLEARWATER, FLORIDA
ENGINEERING DEPARTMENT
100 S. Myrtle Ave.
Clearwater, FL 33756



Bypass Drive Improvements
Stormwater Pollution Prevention Plan (SWPPP)

100% PLANS
BID SET

DWG NAME: 2015030-DSGN	FIELD BOOK: 580	SURVEYED BY: SR	SCALE: N/A
CONTRACT NO.: 15-0021-EN	DATE DRAWN: 05-27-2016	DRAWN BY: DDM, JR	VERT. N/A
JOB NO.: 2015030	DESIGNED BY: JWS	CHECKED BY: PWD	SHEET NO.: 27 OF 27

APPROVED BY: DATE